Thu Apr 15 11:11:30 2010 Thu Apr 15 11:11:30 2010
tpeek
\\gdot-dsnl\gocfg\resources\Gdot2007_Klp.tbl
H:\WorkGMT\322355\DGN 10-27-2009\DGN\322355DRWY.dgn

COUNTY	PROJECT NUMBER	SHEET NO.	TOTAL SHEETS
FAYETTE	STP-209-1(2)	80	618

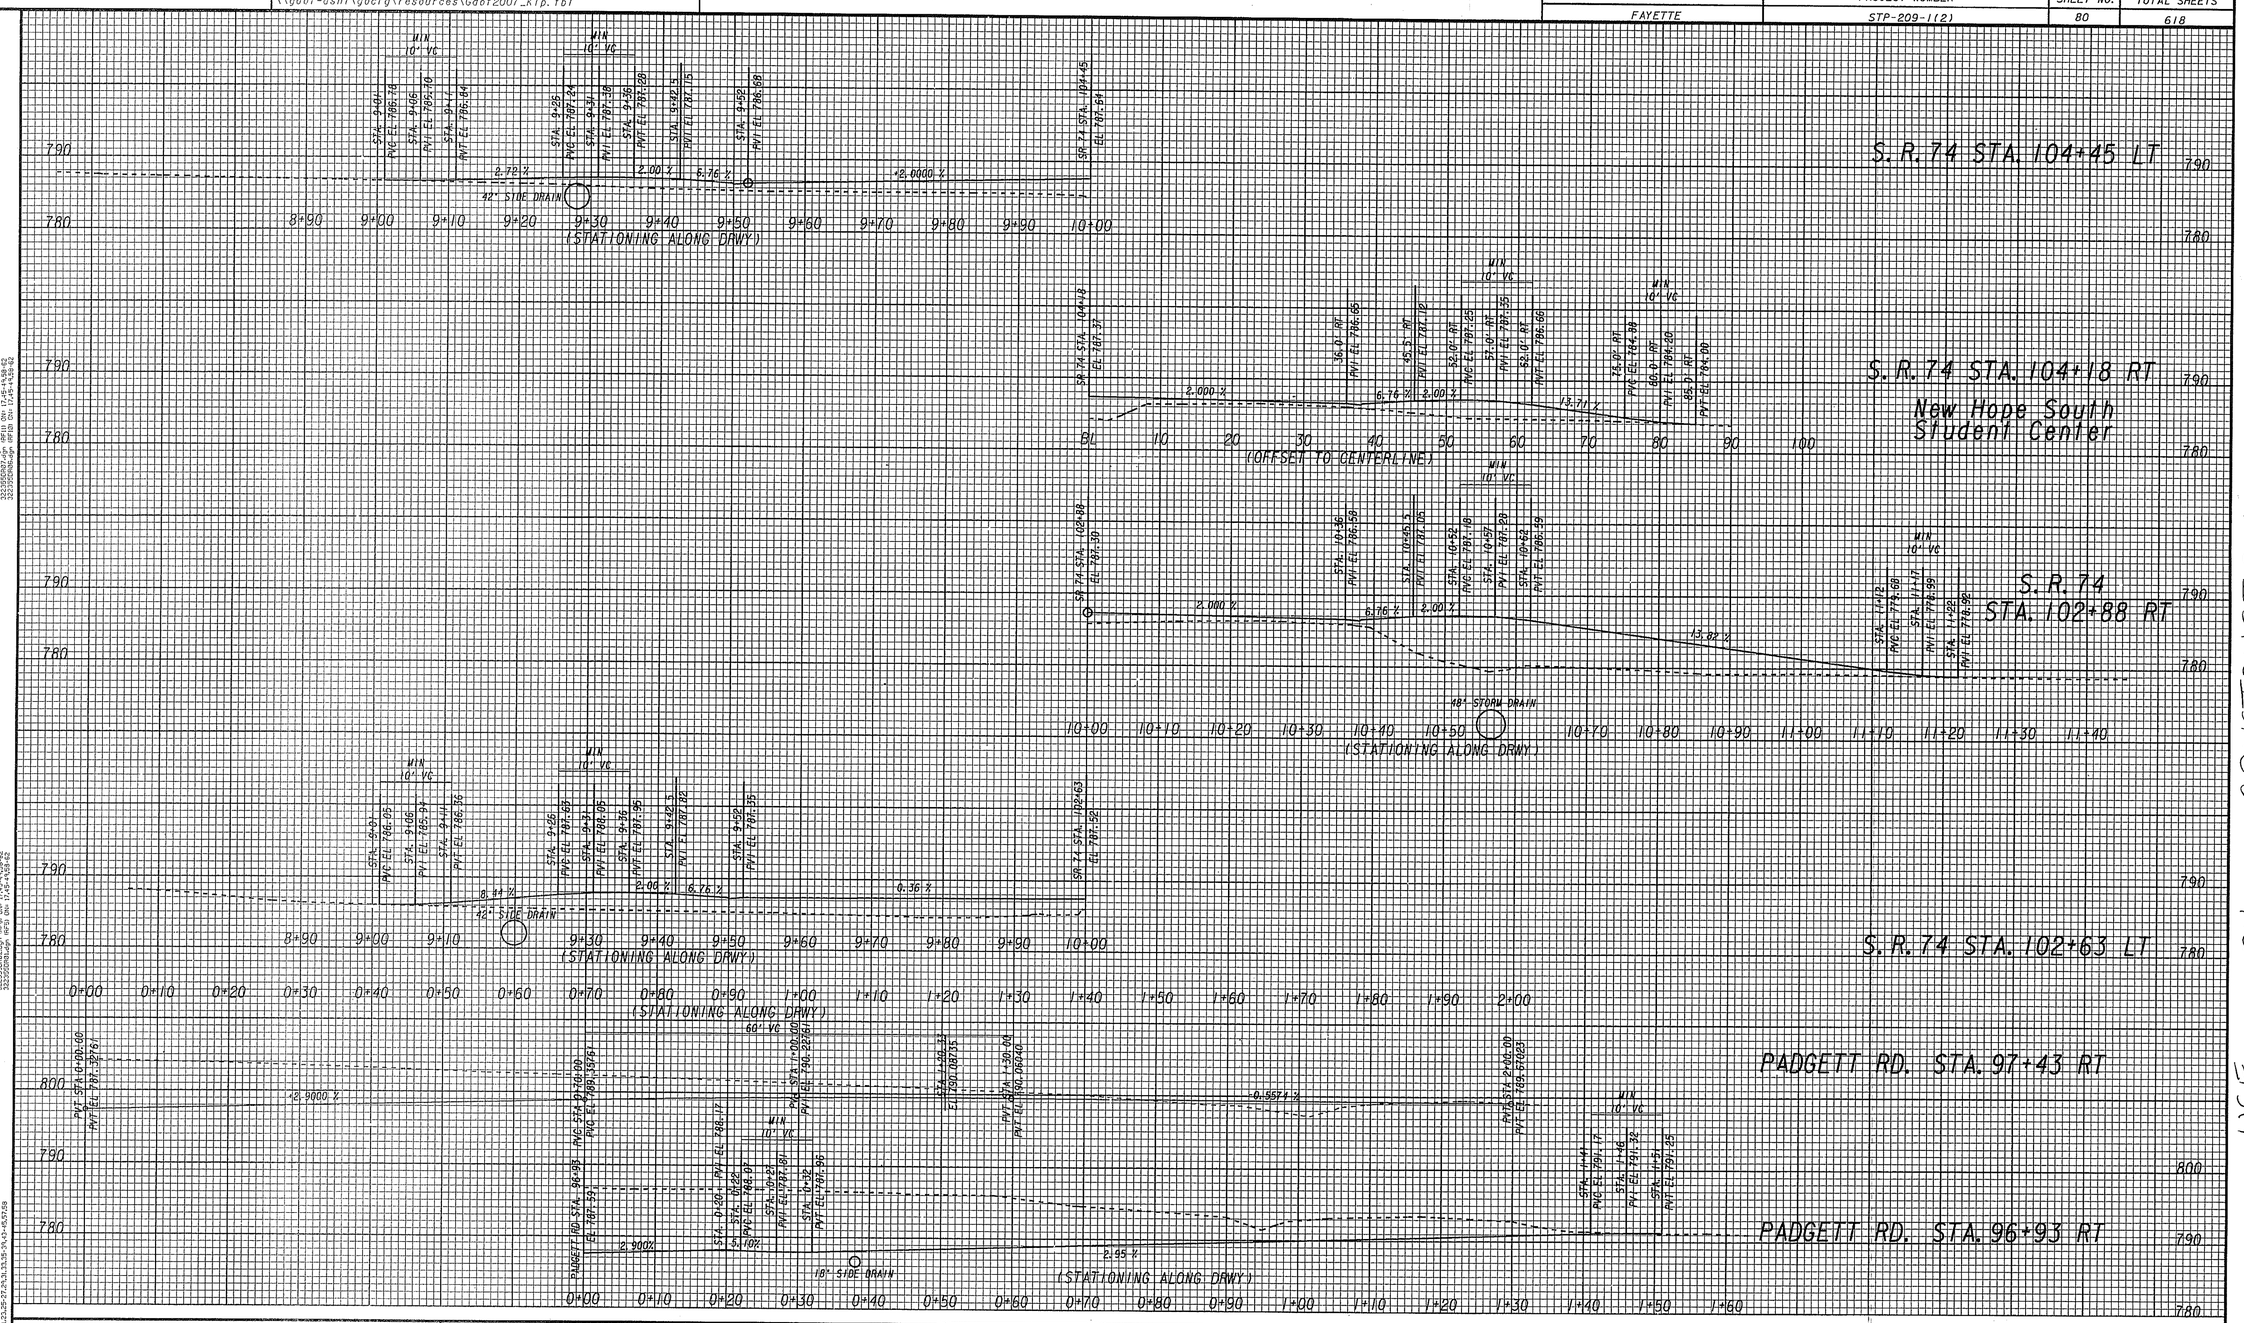

MULKEY ENGINEERS & CONSULTANTS
1255 CANTON STREET, SUITE G
ROSWELL, GEORGIA 30075
(678) 461-3511

SCALE 1 INCH = 10 FEET VERT.
SCALE 1 INCH = 10 FEET HORIZ.

REVISION DATES		
4/19/2010		

STATE OF GEORGIA
DEPARTMENT OF TRANSPORTATION
OFFICE: CONSULTANT DESIGN

DRIVEWAY PROFILE

PADGETT RD./S.R. 74

DRAWING No. 17-02

4/15/2010 11:27 AM \\GDOT-DSNI\GOPLOT\OCF\D3_Klp8000-Lgcf tpeek H:\WorkGMT\322355\DGN 10-27-2009\DGN\322355DR02.prf D3-Thomaston