STATE	PROJECT NUMBER	SHEET NO.	TOTAL SHEETS
GA.	SR 2390 (4)	1	22

M 60

DEPARTMENT OF TRANSPORTATION
STATE OF GEORGIA

RIGHT OF WAY PROPOSED
WIDENING OF SR 314 FROM SR 85 TO OLD NATIONAL HIGHWAY
FAYETTE COUNTY

FEDERAL AID PROJECT
SR - 2390 (4)

SR # 314
P.I. NO. 331290

REVISIONS CONTINUED
4-2-91 SHEET 5A
4-3-91 SHEETS 8, 9A
4-3-91 SHEET 5A
4-4-91 SHEET 5A
4-8-91 SHEETS 1, 3 & 17
4-10-91 SHT. 21A
4-11-91 SHT. 5A
4-16-91 SHEET 15
5-1-91 SHTS 1, 2, 14 & 15
5-6-91 SHTS 1 & 5A
5-8-91 SHTS. 2 & 12
5-9-91 SHTS 10 & 11
5-10-91 SHEET 9A
5-20-91 SHEET 13
5-21-91 SHT. 18
6-3-91 SHT 14, 15
6-4-91 SHT 9 & 5A
6-5-91 SHT. 9A
6-10-91 SHT. 5A
6-11-91 SHTS. 1, 2 & 10
6-20-91 SHT 18-21
7-2-91 SHT. 9A
7-8-91 SHT. 5A
7-31-91 SHTS. 2, 10 & 12
8-9-91 SHEET 20
9-24-91 SHTS 1, 2, 3, 4, 5, 5A, 6, 7, 8, 9A, 10, 11, 12, 13, 14, 15, 16, 17, 18, 19, 20 & 21
11-7-91 SH 4, 6, 17, 18, 19
11-18-91 SHTS. 3, 18 & 19
11-21-91 SHTS. 7, 8
12-4-91 SHTS. 2, 3, 6, 10, 14 & 18
12-12-91 SHTS. 1, 2, 3, 17, 18, 19, & 21
1-13-92 SHT. 5
02-OCT-92-SHT 3, 16, 7, 19, 20, 21, 14, 15, 10, 8
02-13-92 SHEET 5
02-13-92 SHEET 9A
3-9-92 SHT. 6
3-18-92 SHTS. 4, 5 & 20
4-1-92 SHTS. 4, 5, 15
4-13-92 SHTS. 3 & 10 & 16
4-14-92 SHTS. 8, 9, 19
4-15-92 SHTS. 6 & 7
4-21-92 SHT. 9
5-6-92 SHTS. 2, 5, 6, 8, 10 & 16
5-20-92 SHT 19
5-27-92 SHT. 15

REVISIONS CON'T
6-12-92 SHT 5, 5A, 12, 13
6-25-92 SHT. 13 & 14
7-8-92 SHTS. 1, 2, 5, 6, 9, 9A, 10, 11, 12, 13 & 14
7-15-92 SH 5A
7-17-92 SH 5 & 10
7-20-92 SH 23 & 9A
7-21-92 SH 19
7-22-92 SH 10
9-8-92 SHT. 5A
9-15-92 SHT. 23
10-2-92 SHT. 9A
10-2-92 SHT. 2
10-19-92 SHTS 1 & 23
11-23-92 SHTS. 2 & 10
12-7-92 SHTS 11 & 12
2-4-92 SHTS. 2, 9, 9A, 12, 13 & 14
12-14-93 SHT 16 & 11
1-20-93 SHT. 5A

LOCATION SKETCH

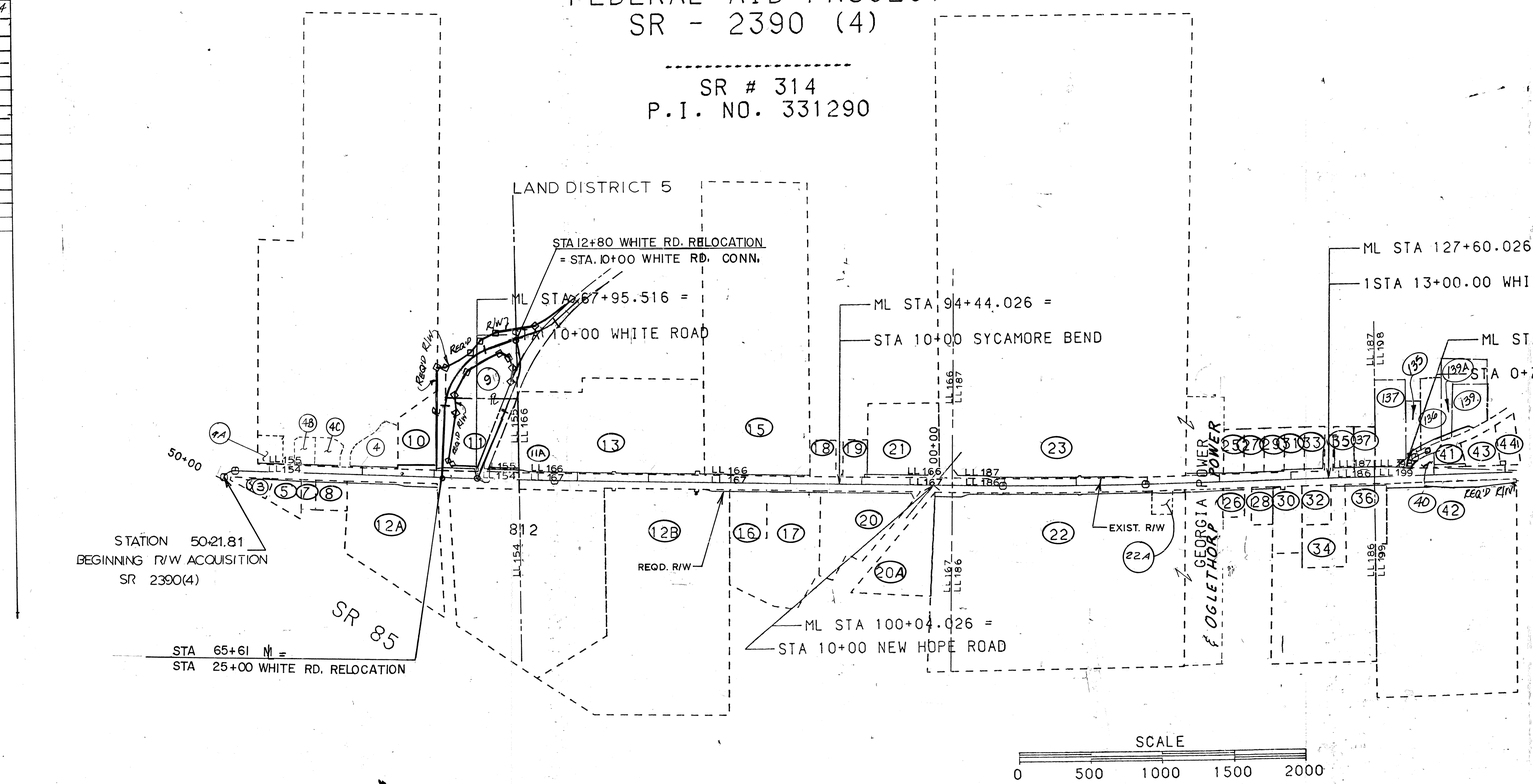

RIGHT OF WAY PLANS
APPROVED: RODNEY R. TARRER
RODNEY R. TARRER State Highway Right Of Way Engineer
DATE 1-22-88

R/W PLANS PREPARED BY
BOBBY WILLIAMS, D III

R/W PLANS SUBMITTED FOR APPROVAL BY
MICHAEL M. GANNAWAY TE IV
ROAD & AIRPORT DESIGN

M 60

LENGTH OF RIGHT OF WAY PROJECT	MILES
NET LENGTH OF RIGHT OF WAY	4.61
NET LENGTH OF EXCEPTIONS	0.0
GROSS LENGTH OF RIGHT OF WAY	4.61

LAND DISTRICT 5 STA 50+00 TO 250+00
LAND DISTRICT 13 STA 250 00 TO 294+00

SR-2390 (4)
FAYETTE COUNTY

SEE TOP LEFT
3-20-91 SHEET 13
3-19-91 SHEET 5A
3/14/91 SHTS. 3, 4, 5A, 9, 9A 17 & 18
3-13-91 SHT. 17
3-11-91 SHEET 10
3-11-91 SHT. 15
2-28-91 SHEET 18
2-28-91 SHEETS 2, 3, 19, 20, & 21 & 4
2-18-91 SHEETS 1, 4
2-13-91 SHEET 18
2-13-91 SHEET 16
2-12-91 SHEET 8

1-25-91 SHTS. 1, 2, 3, 4, 5, 5A, 8, 9 16, 17, 18, 21 & 21A
12-19-90 SHTS. 1, 5, 6, 7, 9A, 10 & 16
12-13-90 SHTS. 1, 3 & 21
12-4-90 SHTS. 1, 2, 3, 4, 5, 6, 7, 8, 9, 10, 11, 12, 13, 14, 15, 16, 17, 18, 19, 20 & 21
10-2-90 SHEETS 1, 3, & 17
10-2-90 SHT. 8
10-2-90 SHEET 21
10-1-90 SHEET 21
8-23-90 SHEETS 1, 9A & 18
8-21-90 SHT. 16
8-17-90 SHT 10
8-9-90 SHTS 2, 18, 19

PLANS COMPLETED DEC 22 1987
REVISIONS 10-6-89 SH/TS. 1, 2, 3, 6, 8, 9A, 10, 11, 13, 16, 17, 18, 19
10-17-89 SHEETS 2, 7, 8, 14, 15, 18, 21
10-26-89 SHEETS 1, 7, 8
12-11-89 SHEETS 3, 19 & 21
12-12-89 SHTS. 1 & 4
1-29-90 SHTS. 1, 2, 3, 4, 5, 6, 8, 9, 10, 16, 15, 16
17, 18, 19, 20 & 21
2-14-90 SHEETS 4, 5, 8, 9, 9A, 10, 11, 12, 14, 15, 16, 17, 18, 19, 21

5-3-90 SHTS 1, 4, 5, 6, 7, 8, 9, 9A, 10, 11, 12, 13, 14, 15, 16, 17, 18
5-31-50 SHTS. 2 & 15
6-4-90 SHT. 19
6-12-90 SHTS. 1, 2, 9, 9A & 15
6-20-90 SHTS. 1, 2, 15
7-12-90 SHTS. 1, 3 & 16
7-16-90 SHTS. 1, 2 & 10
7-26-90 SHT. 14
8-2-90 SHEETS 19 & 20
8-3-90 " " 9 & 9A

P