STATE	PROJECT NUMBER	SHEET NO	TOTAL SHEETS
GA.	SR-2390 (4)	5A	

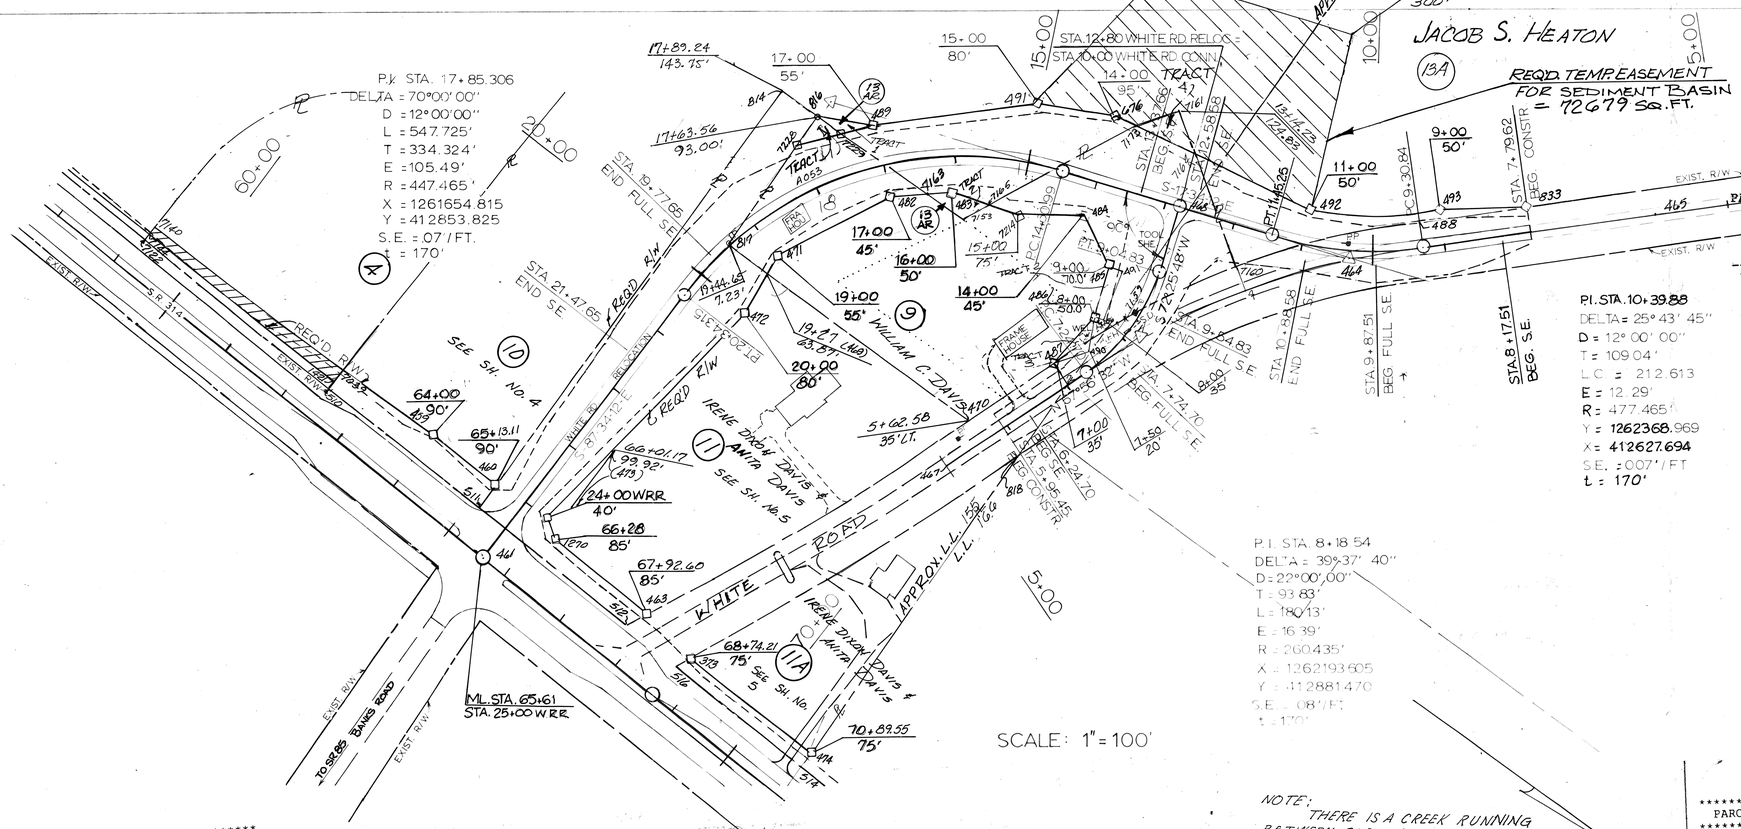

NOTE: THERE IS A CREEK RUNNING BETWEEN PAR. 9 & PAR. 13A FROM 7153± TO 7161±, THE ℄ OF THIS CREEK IS THE ℄ IN THIS LINE.

PARCEL 13A REQ'D R/W R313 TRACT 2

PNT	OFFSET/ DIST	STATION/ BEARING	ALIGNMENT
487	257.98 L	13+82.56	WHITE RD. RELOC.
	ARC LENGTH =	293.68	
	CHORD BEAR = S	62°47'54" E	
	LNTH CHORD =	292.71 R = 1041.33	
	DEG =	05°30'08"	
7160	50.18 L	11+76.41	WHITE RD. RELOC.
	35.00 S	35°16'50" W	
4	78.08 L	11+55.27	WHITE RD. RELOC.
	ARC LENGTH =	283.81	
	CHORD BEAR = N	62°47'54" W	
	LNTH CHORD =	282.87 R = 1006.33	
	DEG =	05°41'37"	
2	278.89 L	13+54.49	WHITE RD. RELOC.
	35.00 N	19°07'15" E	
487	257.98 L	13+82.56	WHITE RD. RELOC.
REQD R/W =		10106.1 SF	
REQD R/W =		0.23 ACRES	
REMAINDER = +/- ____ ACRES			

PARCEL 9 TRACT 2 REQ'D R/W R219

PNT	OFFSET/ DIST	STATION/ BEARING	ALIGNMENT
		9+00.00	WHITE RD.
485	70.00 L	16°30'30" W	
	20.00 N	9+00.00	WHITE RD.
491	50.00 L	74°27'11" E	
	84.46 N	8+00.00	WHITE RD.
7156	35.00 L	05°29'34" W	
	15.00 S	8+00.00	WHITE RD.
486	50.00 L	70°05'51" W	
	78.97 S	9+00.00	WHITE RD.
485	70.00 L	1379.5 SF	
REQD R/W =		0.03 ACRES	
REQD R/W =			
REMAINDER = +/- ____ ACRES			

PARCEL 9 TRACT 3 REQ'D R/W R309

PNT	OFFSET/ DIST	STATION/ BEARING	ALIGNMENT
		7+00.00	WHITE RD.
487	35.00 L	83°35'44" W	
	87.96 N	8+00.00	WHITE RD.
486	50.00 L	66°20'50" E	
	52.53 N	7+50.00	WHITE RD.
490	20.00 L	51°50'07" E	
	49.98 S	7+00.00	WHITE RD.
487	35.00 L	1157.1 SF	
REQD R/W =		0.03 ACRES	
REQD R/W =			
REMAINDER = +/- ____ ACRES			

PARCEL 9 REQ'D R/W R109 TRACT 1

PNT	OFFSET/ DIST	STATION/ BEARING	ALIGNMENT
7228	65.00 R	18+02.81	WHITE RD. RELOC
	53.61 S	89°19'52" E	
816	93.00 R	17+63.56	WHITE RD. RELOC
	45.29 S	00°39'38" W	
7229	55.97 R	17+40.99	WHITE RD. RELOC
	70.19 N	49°08'32" W	
7228	65.00 R	18+02.81	WHITE RD. RELOC
REQD R/W =		1214.0 SF	
REQD R/W =		0.03 ACRES	
REMAINDER = +/- ____ ACRES			

PARCEL 9 TRACT 4 REQ'D R/W R213

PNT	OFFSET/ DIST	STATION/ BEARING	ALIGNMENT
7173	93.33 R	13+87.70	WHITE RD. RELOC.
	79.94 N	40°46'49" W	
7161	124.83 R	13+14.24	WHITE RD. RELOC.
	59.18 N	34°12'30" E	
7164	78.34 R	12+77.62	WHITE RD. RELOC.
	111.09 S	09°49'00" E	
7173	93.33 R	13+87.70	WHITE RD. RELOC.
REQD R/W =		2284.4 SF	
REQD R/W =		0.05 ACRES	
REMAINDER = +/- ____ ACRES			

PARCEL 13AR TRACT 1 REMNANT
JACOB S. HEATON

PNT	OFFSET/ DIST	STATION/ BEARING	COORDINATES		ALIGNMENT
816	93.00 R	17+63.56	1261649.92	412881.54	WHITE RELOC
	45.30	N 01°06'01"E			
7229	55.97 R	17+40.99	1261695.21	412882.41	WHITE RELOC
	45.75	N 48°42'06"W			
489	55.00 R	17+00.00	1261725.40	412848.04	WHITE RELOC
	82.58	S 23°55'56"E			
816	93.00 R	17+63.56	1261649.92	412881.54	WHITE RELOC
REQD AREA =		791.4 SF			
REQD AREA =		0.02 ACRES			
REMAINDER = +/- 0.00 ACRES					

PARCEL 13AR TRACT 2 REMNANT
JACOB S. HEATON

PNT	OFFSET/ DIST	STATION/ BEARING	COORDINATES		ALIGNMENT
7163	50.07 L	16+45.57	1261837.73	412885.15	WHITE RELOC
	40.78	N 38°17'12"W			
483	50.00 L	16+00.00	1261869.74	412859.88	WHITE RELOC
	47.84	N 13°27'39"W			
7165	65.52 L	15+48.49	1261916.27	412848.75	WHITE RELOC
	41.05	S 66°19'07"E			
7153	88.87 L	15+88.79	1261899.78	412886.34	WHITE RELOC
	62.06	S 01°06'01"W			
7163	50.07 L	16+45.57	1261837.73	412885.15	WHITE RELOC
REQD AREA =		1585.6 SF			
REQD AREA =		0.04 ACRES			
REMAINDER = +/- 0.00 ACRES					

PARCEL 13A REQD R/W T013
JACOB S. HEATON

PNT	OFFSET/ NORTH DIST	STATION/ EAST BEARING	ALIGNMENT
7229	55.968 R	17+40.988	WHITE RELOC
	1261695.212	412882.412	
	45.747	N 48°42'06"W	
489	55.000 R	17+00.000	WHITE RELOC
	1261725.404	412848.043	
	227.925	N 41°36'44"W	
491	80.000 R	15+00.000	WHITE RELOC
	1261895.814	412696.681	
	109.591	N 26°59'23"W	
676	95.000 R	14+00.000	WHITE RELOC
	1261993.469	412646.946	
	12.412	N 09°49'00"W	
7173	93.326 R	13+87.702	WHITE RELOC
	1262005.699	412644.830	
	222.667	S 66°19'07"E	
7165	65.520 L	15+48.485	WHITE RELOC
	1261916.265	412848.747	
	47.841	S 13°27'39"E	
483	50.000 L	16+00.000	WHITE RELOC
	1261869.740	412859.880	
	40.778	S 38°17'12"E	
7163	50.071 L	16+45.569	WHITE RELOC
	1261837.731	412885.149	
	142.545	S 01°06'01"W	
7229	55.968 R	17+40.988	WHITE RELOC
	1261695.212	412882.412	
REQD R/W =		29172.85 SF	
REQD R/W =		0.670 ACRES	

PI. STA. 10+39.88
DELTA = 25°43'45"
D = 12°00'00"
T = 109.04'
L.C. = 212.613
E = 12.29'
R = 477.465'
Y = 1262368.969
X = 412627.694
S.E. = .007'/FT
t = 170'

P.I. STA. 8+18.54
DELTA = 39°37'40"
D = 22°00'00"
T = 93.83'
L = 180.13'
E = 16.39'
R = 260.435'
X = 1262193.605
Y = 412881.470
S.E. = .08'/FT
t = 170'

REMAIN RT = +/- 65.5 ACRES
REMAIN LT = +/- 0.036 ACRES

EASM'T FOR SEDIMENT BASIN = 72679 S.F.

DATE	REVISION
1-25-91	ADDED "SH-4A" TO "PONING"
9-14-91	REV. R/W, EASMT'S & ℄ OF SPLIT RT.
9-19-91	REV. W/ PAR. 9, ADD. 13A
1-2-91	REV. R/W PAR. 9
4-4-91	REV. DATA PAR. 13A
4-3-91	REV. R/W PAR. 13A
4-11-91	ADD NOTE
5-6-91	REV. R/W AREA TO INCLUDE SEDIMENT BASIN, ADD C.O. STRUCTURE, CHANGE ALIGNMENT
6-4-91	REV. REQD. R/W 9 & 13A
7-3-91	REV. REQD. R/W 9 & 13A
7-8-91	REV. EASMT. PER SEDIMENT BASIN 13A; ADD. NOTE TO 11
9-24-91	REV. REQD. AREAS 9 & 13A; ADD. COORDS. 13 & 9
6-12-92	REV. REQD. AREAS 9
7-15-92	REV. REQD. AREAS 9
9-8-92	SPLIT RT. REMAIN. IN TRACTS 1 & 2 ONE. 9
1-20-93	REV. REQD. AREAS 9 & 13A

GEORGIA DEPARTMENT OF TRANSPORTATION
DISTRICT SEVEN

RIGHT OF WAY MAP

PROJECT SR 2390 (4) , FAYETTE CO.
LAND DISTRICT 5 LAND LOTS 155 & 166
SCALE 1" = 100' DATE 10-26-87

GA DOT FORM 725