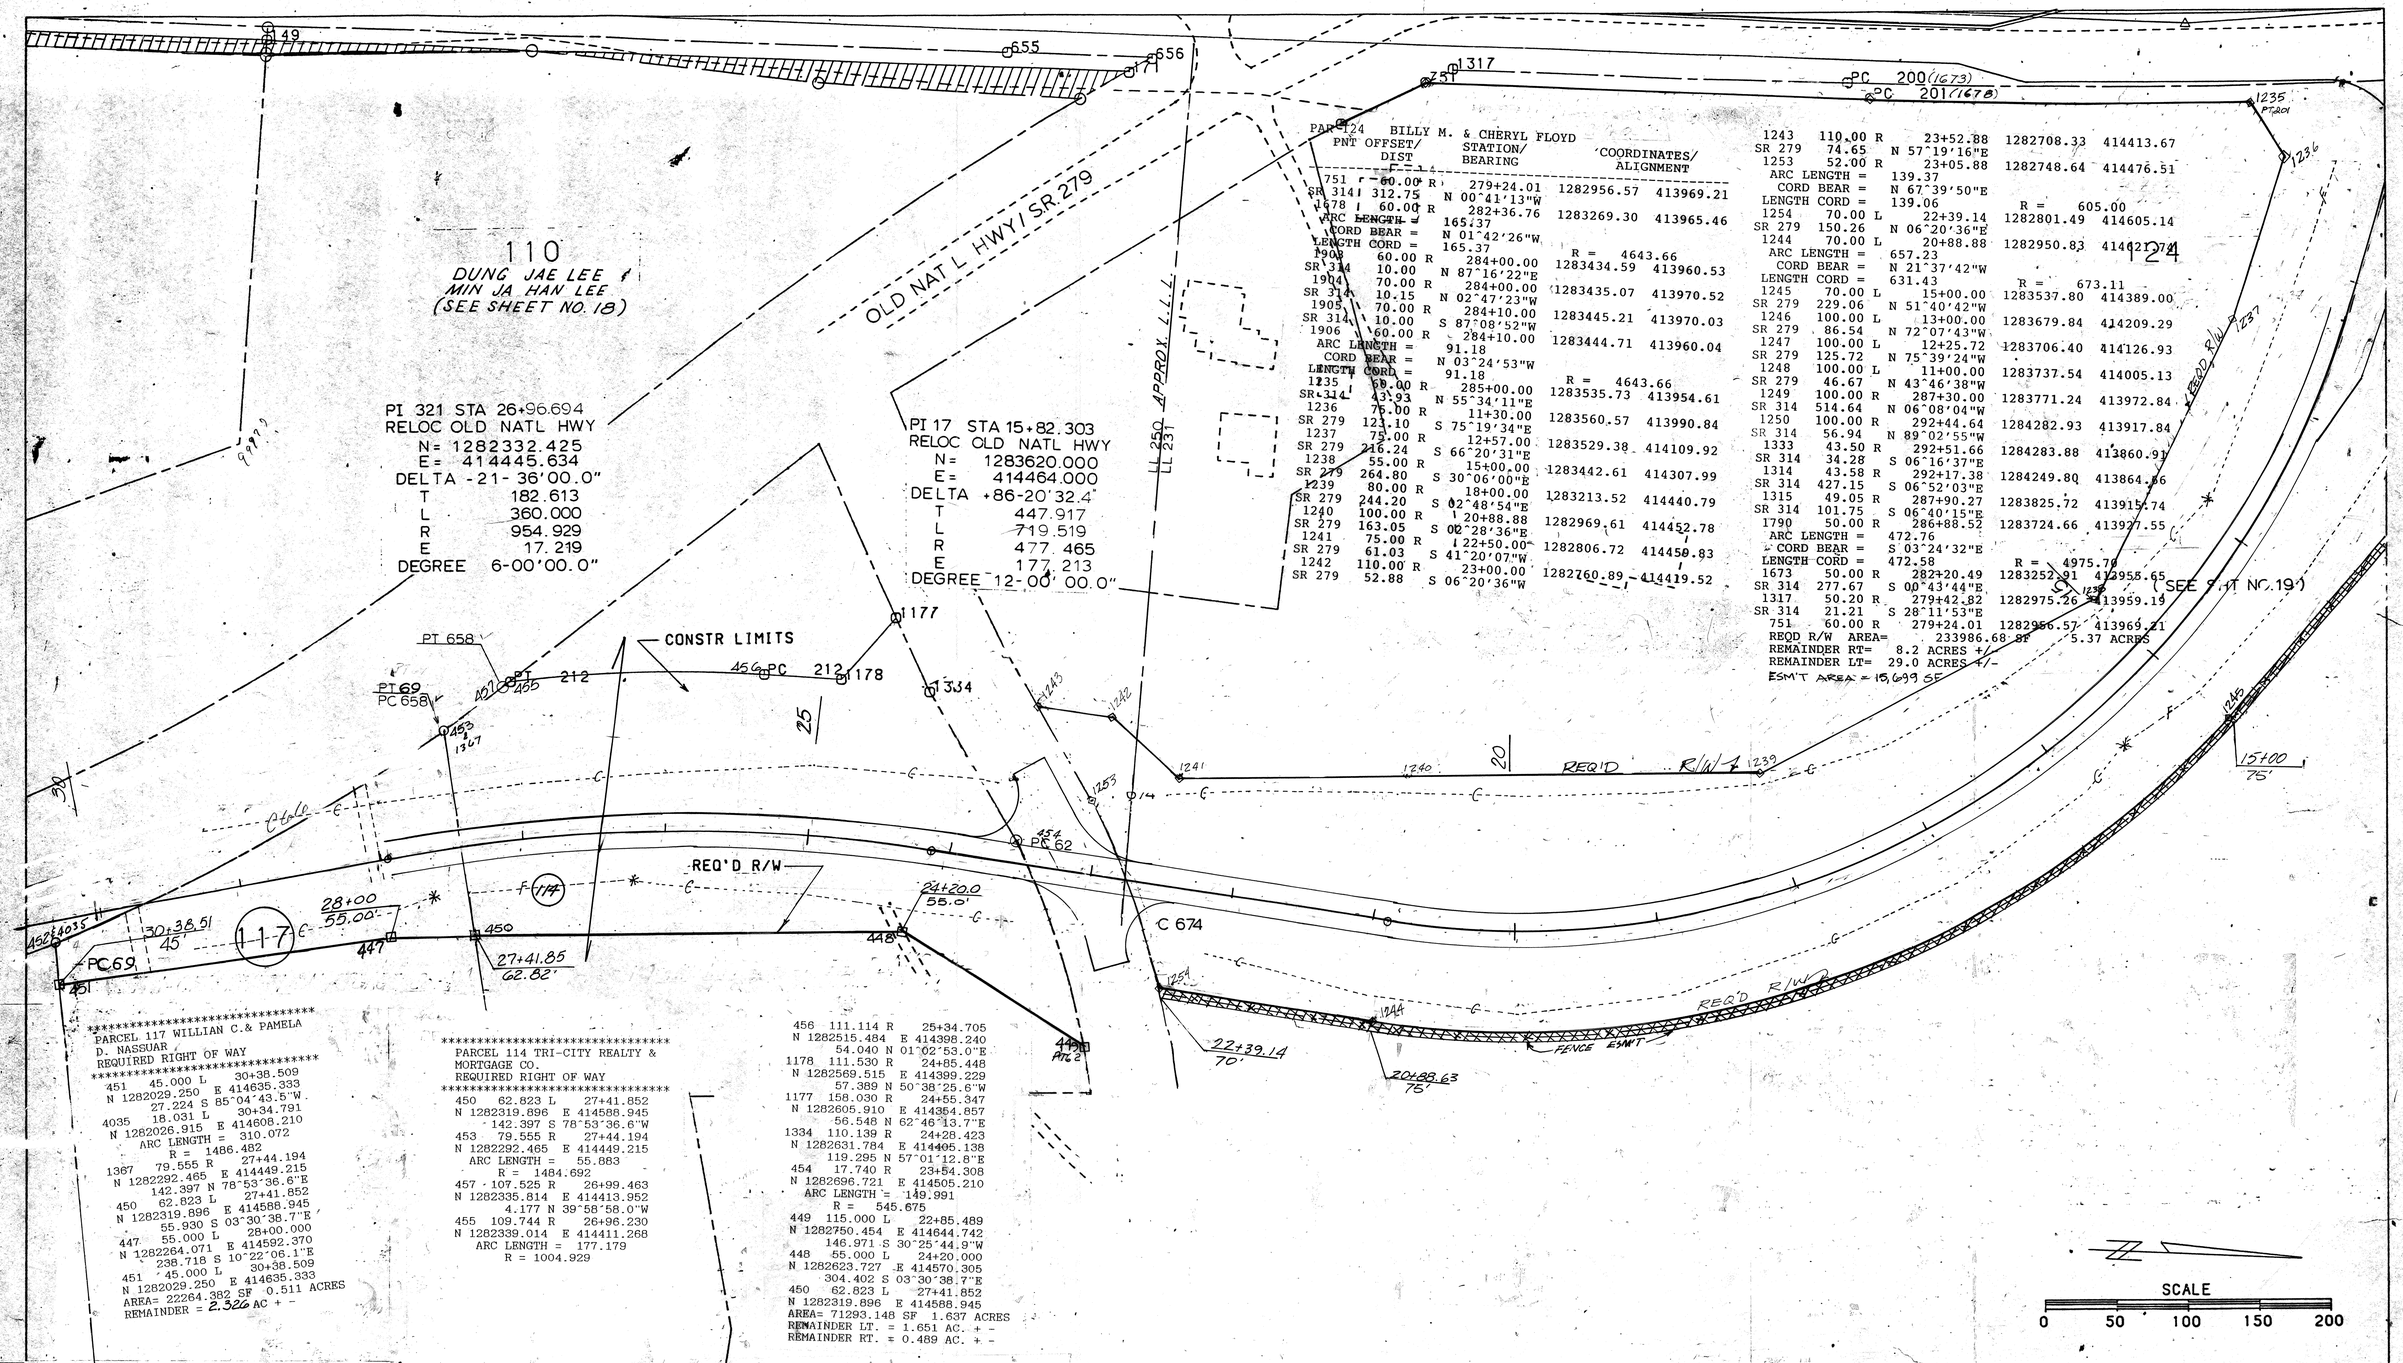


| ACCESS LEGEND | |
|---|---|
| BEGIN LIMIT OF ACCESS | BLA |
| END LIMIT OF ACCESS | ELA |
| LIMIT OF ACCESS | —ooo—ooo— |
| REQD ROW & LIMIT OF ACCESS | ||| ||| |

| ROW LEGEND | |
|---|---|
| PROPERTY & EXIST R/W LINE | R |
| REQD R/W LINE | |
| CONSTRUCTION LIMITS | C |
| EASEMENT FOR CONSTR & MAINTENANCE OF SLOPES | |
| EASEMENT FOR CONSTR OF SLOPES | |
| EASEMENT FOR CONSTR OF DRIVES | |

2-7-92 ADD FENCE ESM'T 124
12-12-91 REV. R/W, ESM'T & AREAS PARCEL 124
7-91 REV. REMAINDER PARCEL 117
6-20-91 REV REQD R/W 124
2-25-91 REV. R/W & ESM'T PAR. 124 REV. L.L. NO. 1 & 2

LAND LOT NO. 250 & 231
LAND DISTRICT 13

| DATE | SHT. NO. | REVISION |
|---|---|---|
| 10-17-89 | | REV NAME PAR. 110 |
| 12-11-89 | | REV REM. PAR. 114 & 124 |
| 1-29-90 | | REV. OWNER PAR. 124 |
| 2-14-90 | | REV. ESM'T PAR. 124 |
| 10-1-90 | | REV R/W & NAMES PAR. 114 & 117 |
| 10-2-90 | | ADD EXIST DR. PAR. 112 |
| 12-4-90 | | ADDED ESM'T AREA FOR ESM'T PAR. 124 |
| " | " | REV. CONST. ESM'T. & AREA PAR. 124 |
| 12-13-90 | | REV. ALIGNMENT ON OLD NATIONAL, REV REQ'D R/W & AREAS PARCELS 114 & 117 |
| 1-23-91 | | REV. REM. PARCEL 117 |
| 2-1-91 | | CLARIFIED R/W METES & BOUNDS PARCEL 114 |
| SEE | | |

GEORGIA DOT
Atlanta, Georgia

RIGHT OF WAY
PROJECT SR-2390(4) FAYETTE C

| DATE | SCALE | SHEET |
|---|---|---|
| 10/26/87 | 1"=50' | NO. 21 |