STATE	PROJECT NUMBER	SHEET NUMBER	TOTAL SHEETS
GEORGIA	NH-IM-75-3(185)	46A	100

Added To Plans 1-26-95

SB CONST. ℄ CURVE #452

P.I. STA. = 558+40.29
DEL = 29°37'00"
D = 1°00'00"
R = 5729.58'
T = 1514.71'
L = 2961.67'
E = 196.84'
P.I. N 1799403.4548
E 1995752.1659
PC STA. 543+25.58
N 1798614.9958
E 1997045.4885

℄ MEDIAN CURVE #450

P.I. STA. = 562+91.47
DEL = 29°37'00"
D = 1°30'00"
R = 3819.69'
T = 1009.80'
L = 1974.43'
E = 131.22'
P.I. N 1799799.4912
E 1995582.8166

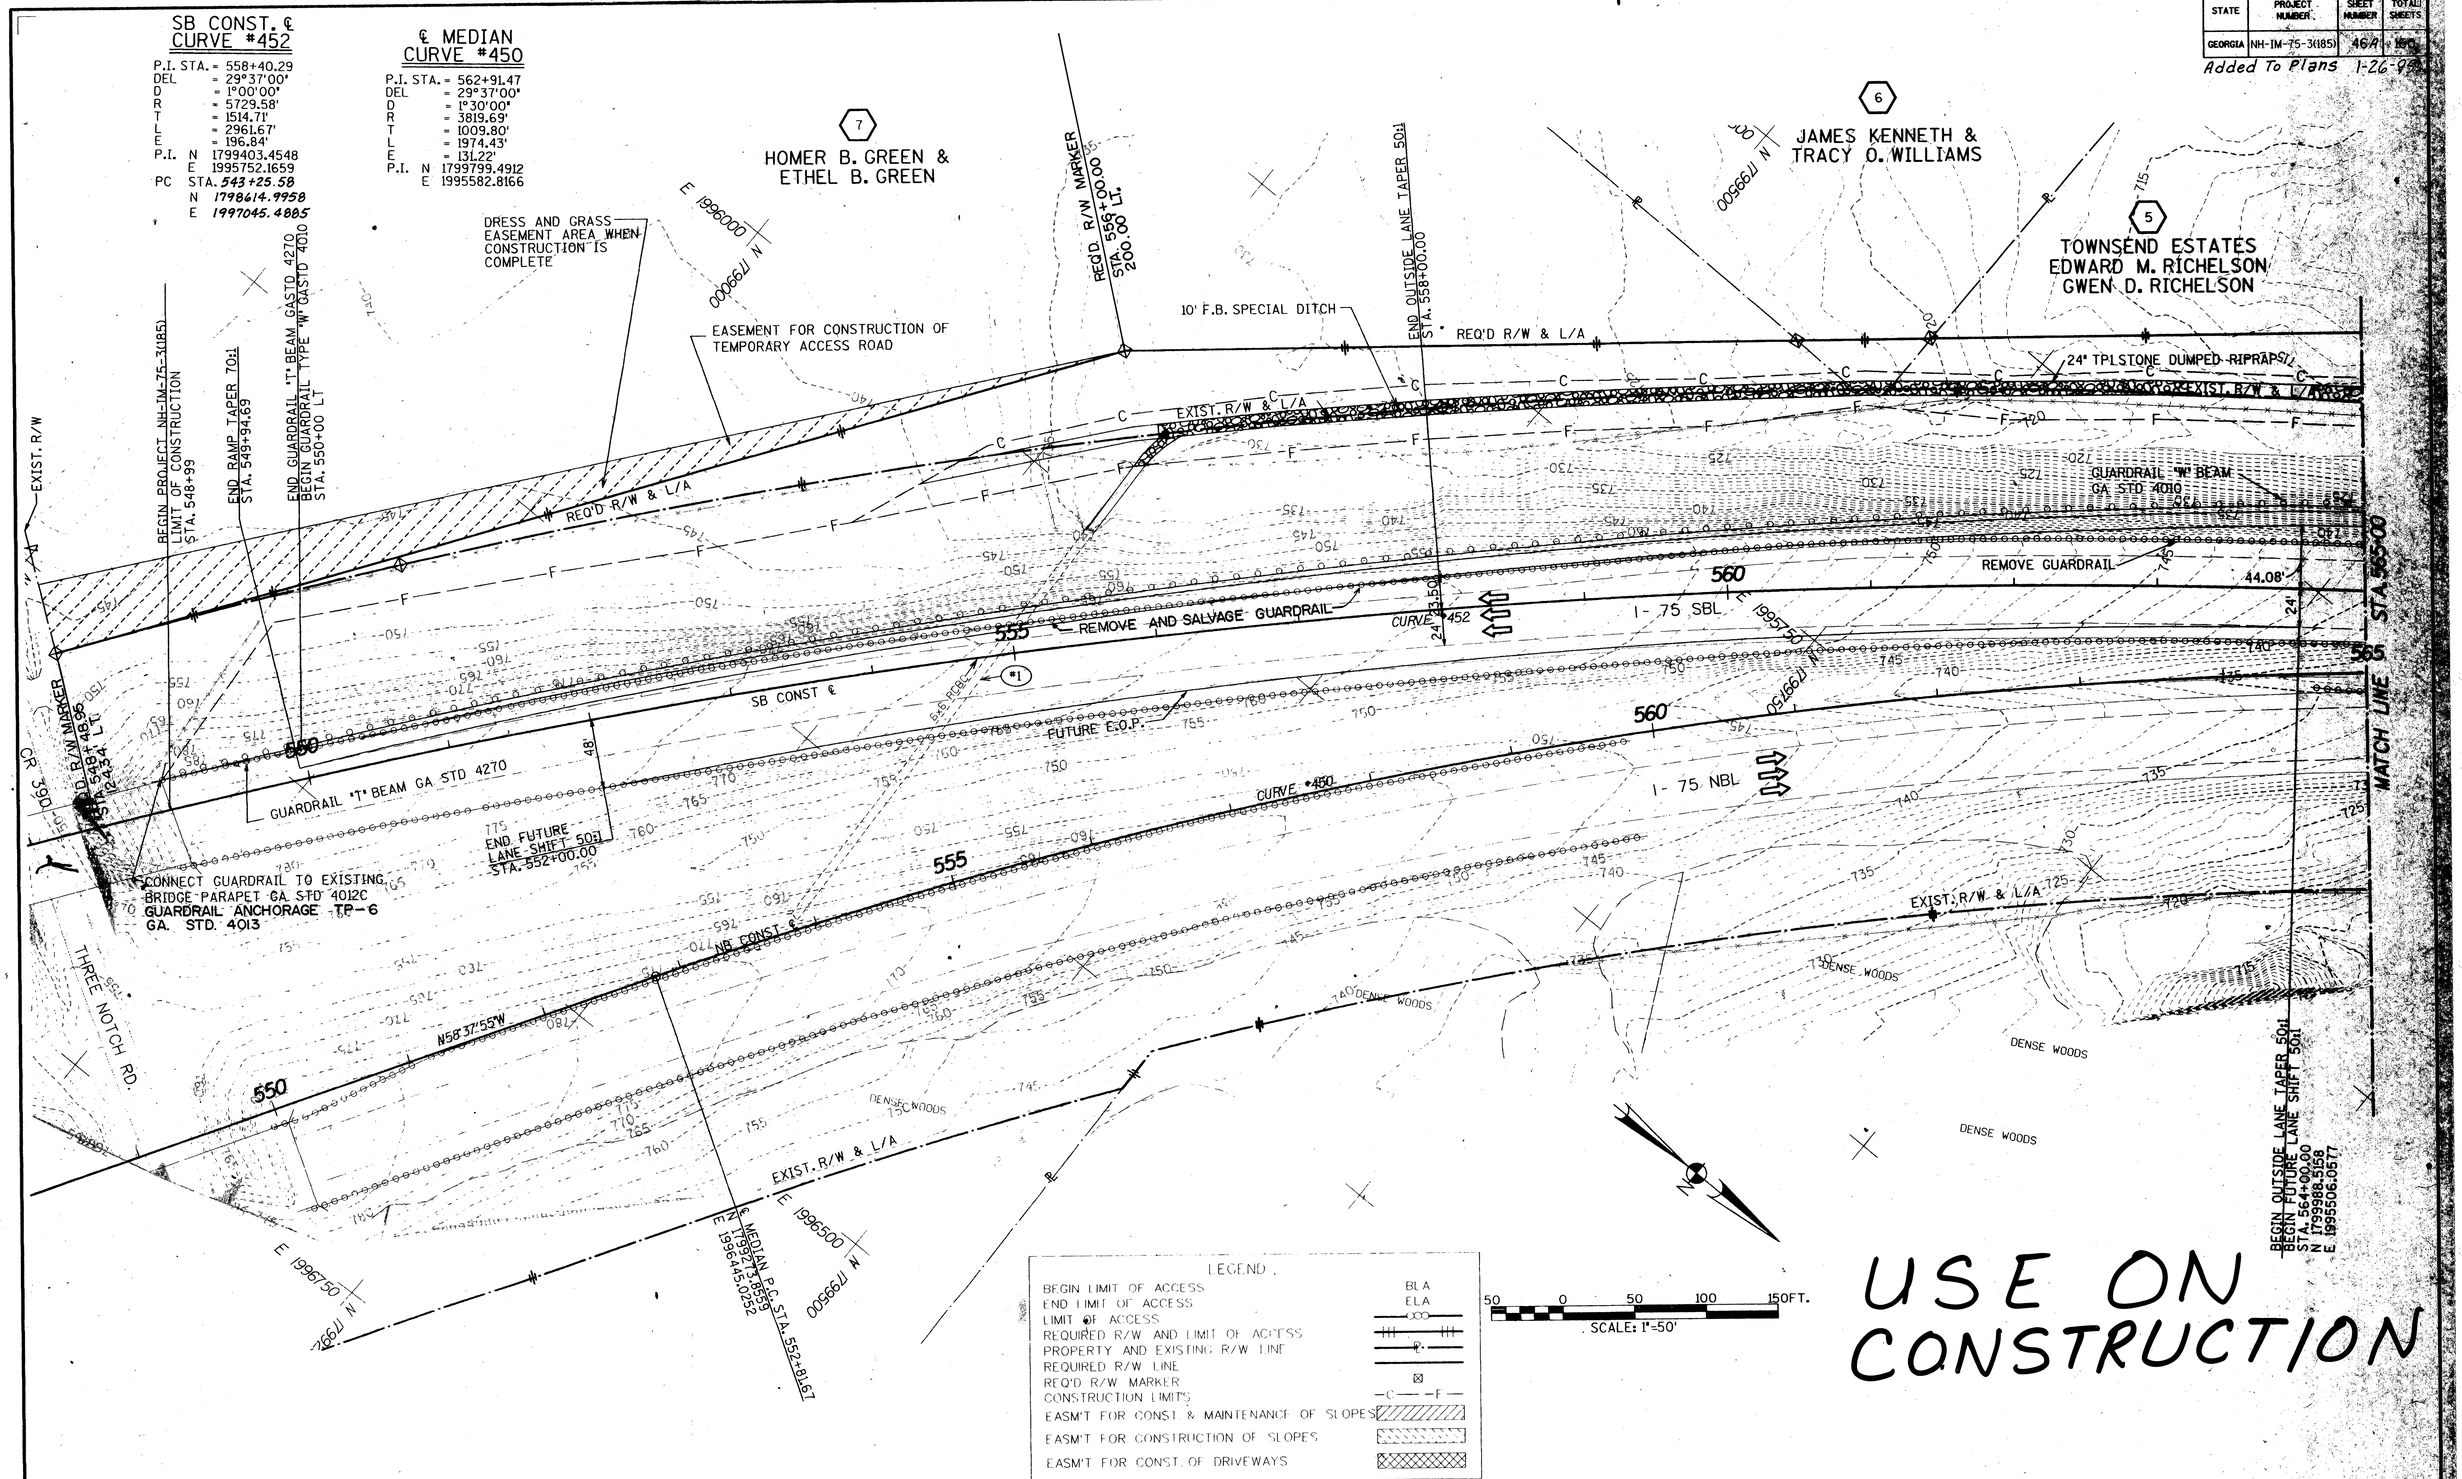

LEGEND

BEGIN LIMIT OF ACCESS	BLA
END LIMIT OF ACCESS	ELA
LIMIT OF ACCESS	
REQUIRED R/W AND LIMIT OF ACCESS	
PROPERTY AND EXISTING R/W LINE	
REQUIRED R/W LINE	
REQ'D R/W MARKER	
CONSTRUCTION LIMITS	—C— —F—
EASM'T FOR CONST. & MAINTENANCE OF SLOPES	
EASM'T FOR CONSTRUCTION OF SLOPES	
EASM'T FOR CONST. OF DRIVEWAYS	

50 0 50 100 150 FT.
SCALE: 1"=50'

USE ON CONSTRUCTION

REVISIONS					
DATE	BY	DESCRIPTION	DATE	BY	DESCRIPTION
8/26/94	JMB	ADDED GUARDRAIL ANCHORAGE "TP-6"			
8/26/94	JMB	ADDED R/W MARKER LOCATION & TEXT			
11-26-95	RCR	PC STA/COORD CURVE 452			

Moreland Altobelli Associates, Inc.
4000 Dekalb Technology Parkway
Building 300 Suite 370
Atlanta, Georgia 30340
Telephone (404) 455-9375

	NAME	DATE		NAME	DATE
DESIGNED BY			DRAWN BY		
CHECKED BY			CHECKED BY		
SUPERVISED BY					

APPROVED BY
DATE

CATOOSA COUNTY WELCOME CENTER
CONSTRUCTION PLANS
B.O.P TO STA. 565+00

DRAWING NUMBER