STATE	PROJECT NUMBER	SHEET NUMBER	TOTAL SHEETS
GEORGIA	NH-IM-75-3(185)	156	160

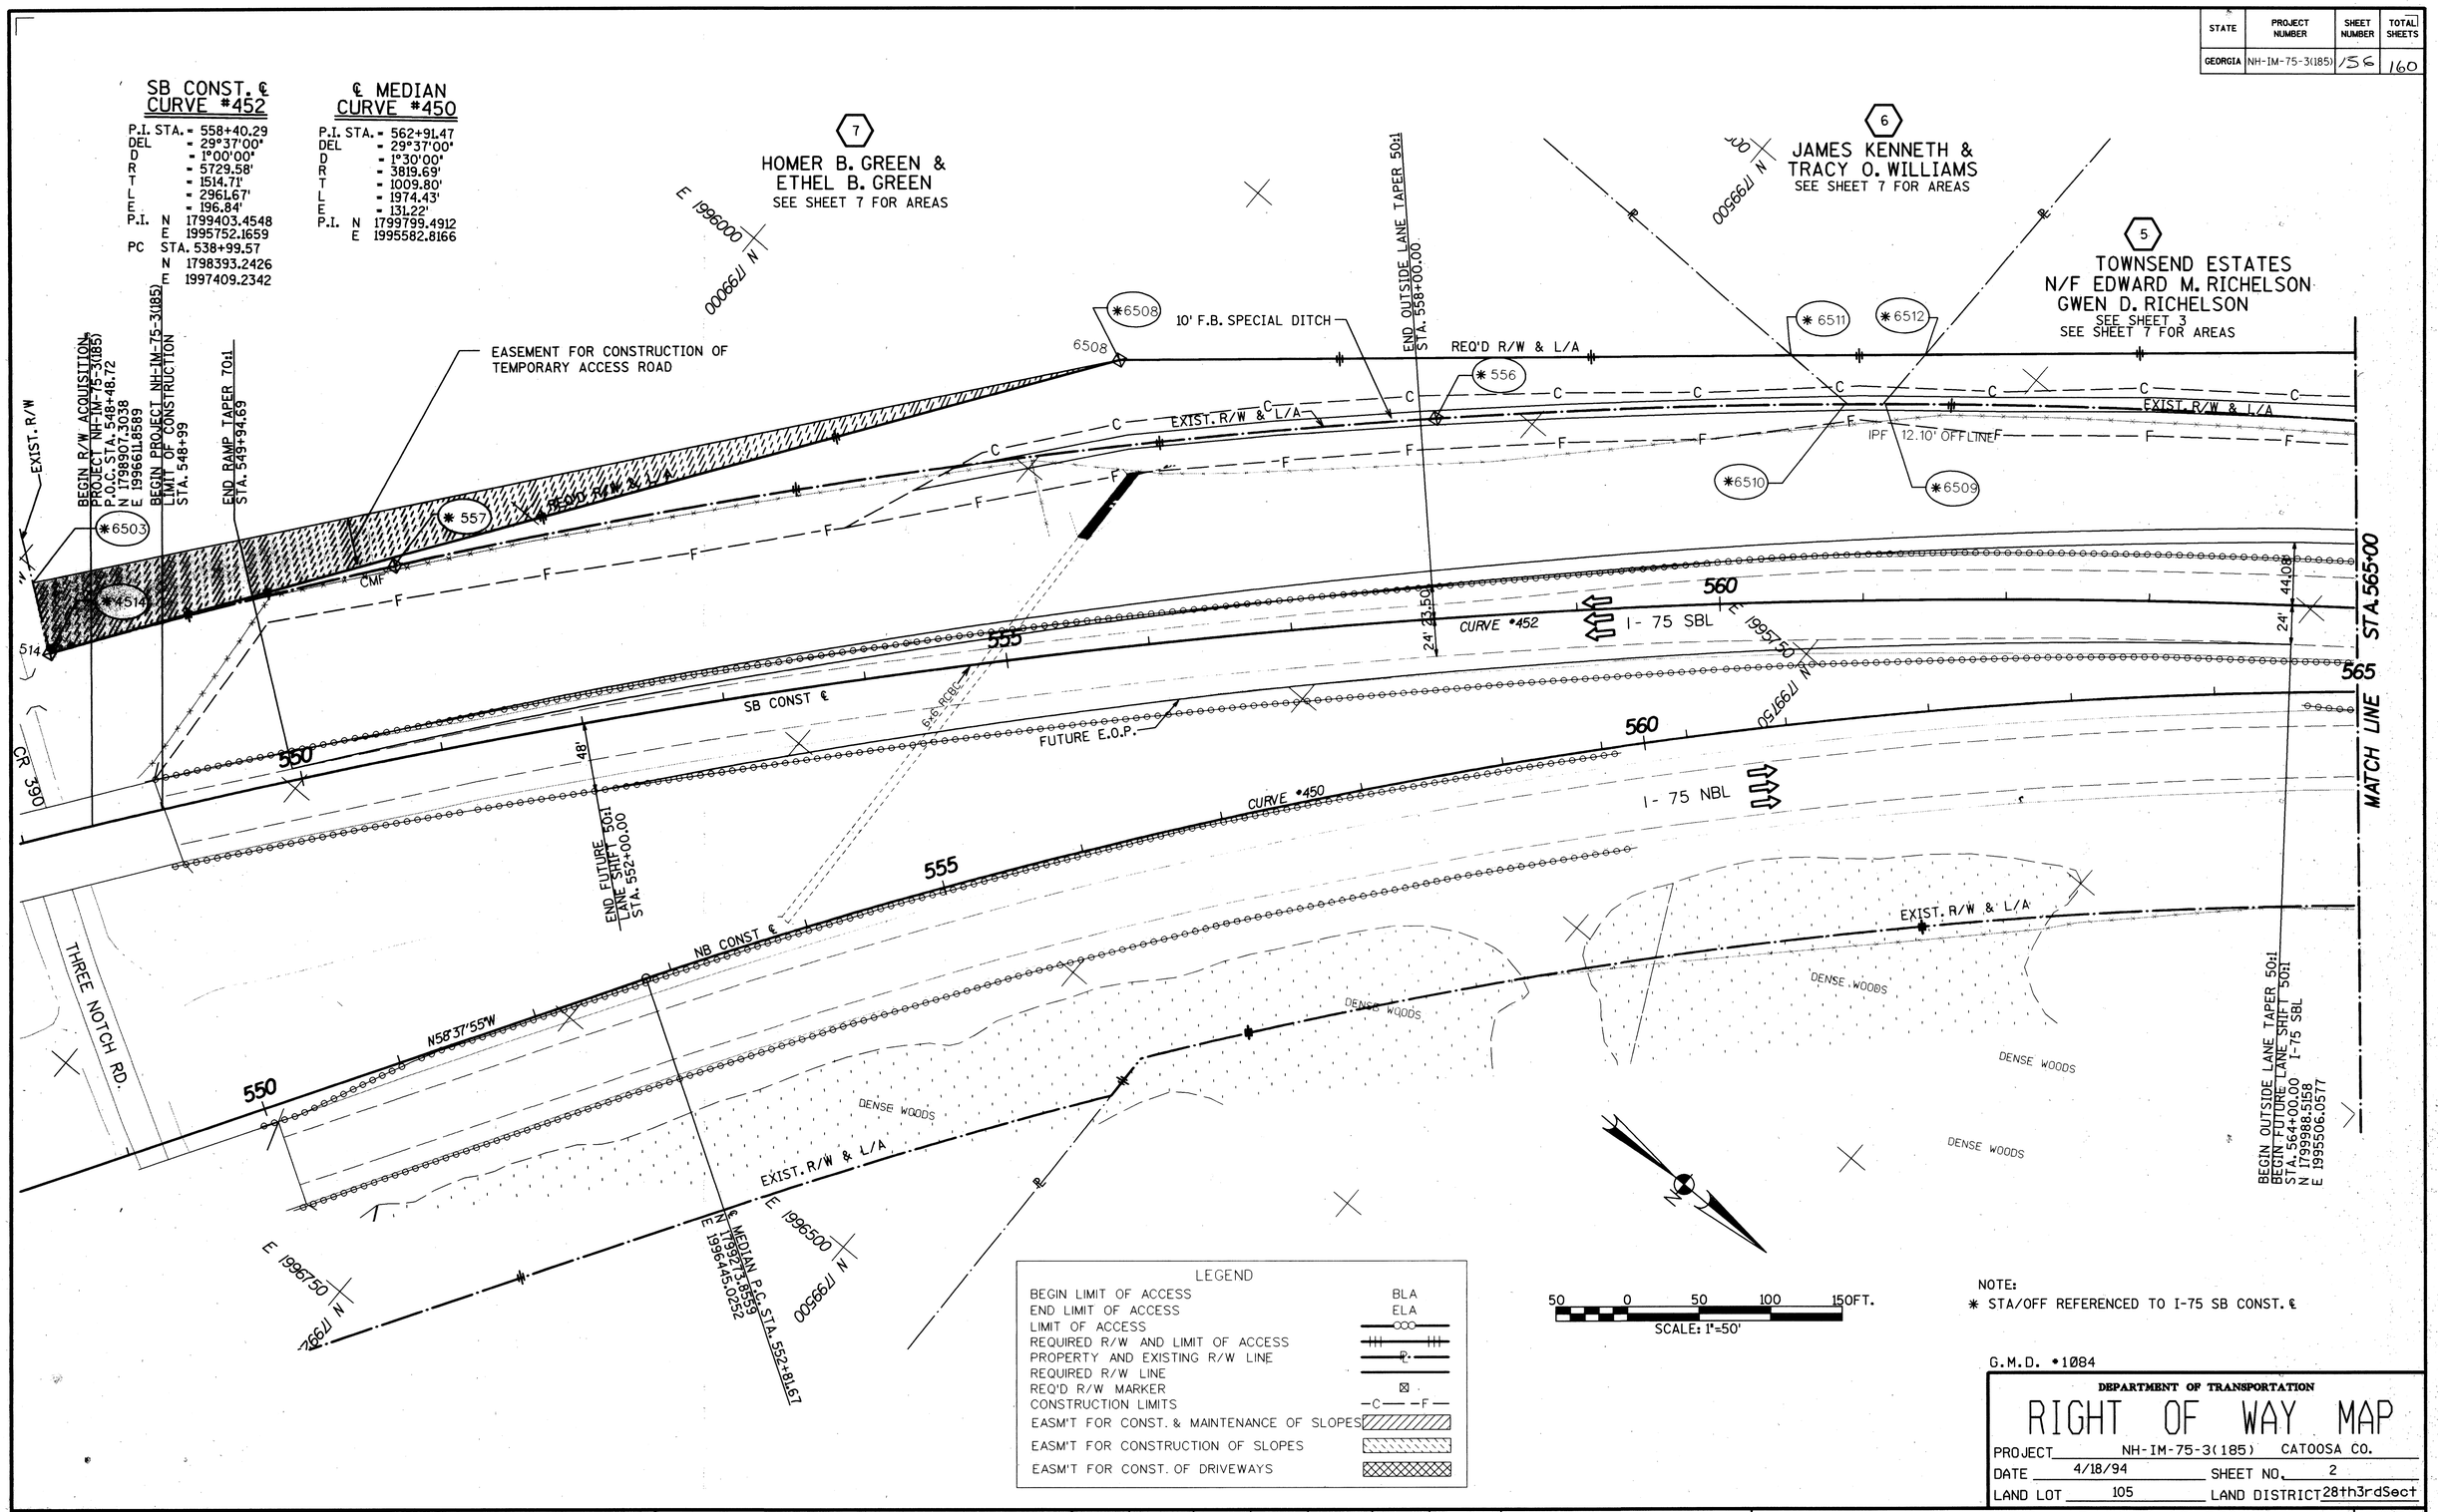

G.M.D. #1084

DEPARTMENT OF TRANSPORTATION

RIGHT OF WAY MAP

PROJECT NH-IM-75-3(185) CATOOSA CO.

DATE 4/18/94 SHEET NO. 2

LAND LOT 105 LAND DISTRICT 28th3rdSect

REVISIONS					
DATE	BY	DESCRIPTION	DATE	BY	DESCRIPTION

Moreland Altobelli Associates, Inc.
4000 Dekalb Technology Parkway
Building 300 Suite 370
Atlanta, Georgia 30340
Telephone (404) 455-9375

	NAME	DATE		NAME	DATE
DESIGNED BY			DRAWN BY		
CHECKED BY			CHECKED BY		

SUPERVISED BY

APPROVED BY

DATE

CATOOSA COUNTY WELCOME CENTER
RIGHT-OF-WAY PLAN
B.O.P TO STA. 565+00

DRAWING NUMBER

e:\bnm\93508\611.dgn Apr 21, 1994 10:29:28