| 5/8/2014 | Thu May 08 10:04:04 2014 | \\gdot-dsni\gocfg\resources\Gdot-2012.tbl | m:\713290\DGN\713290SM22.dgn | STATE | PROJECT NUMBER | SHEET NO. | TOTAL SHEETS |
|---|---|---|---|---|---|---|---|
| nlaw | | | | GA | IMNHO-0285-01(354) | 524 | 995 |

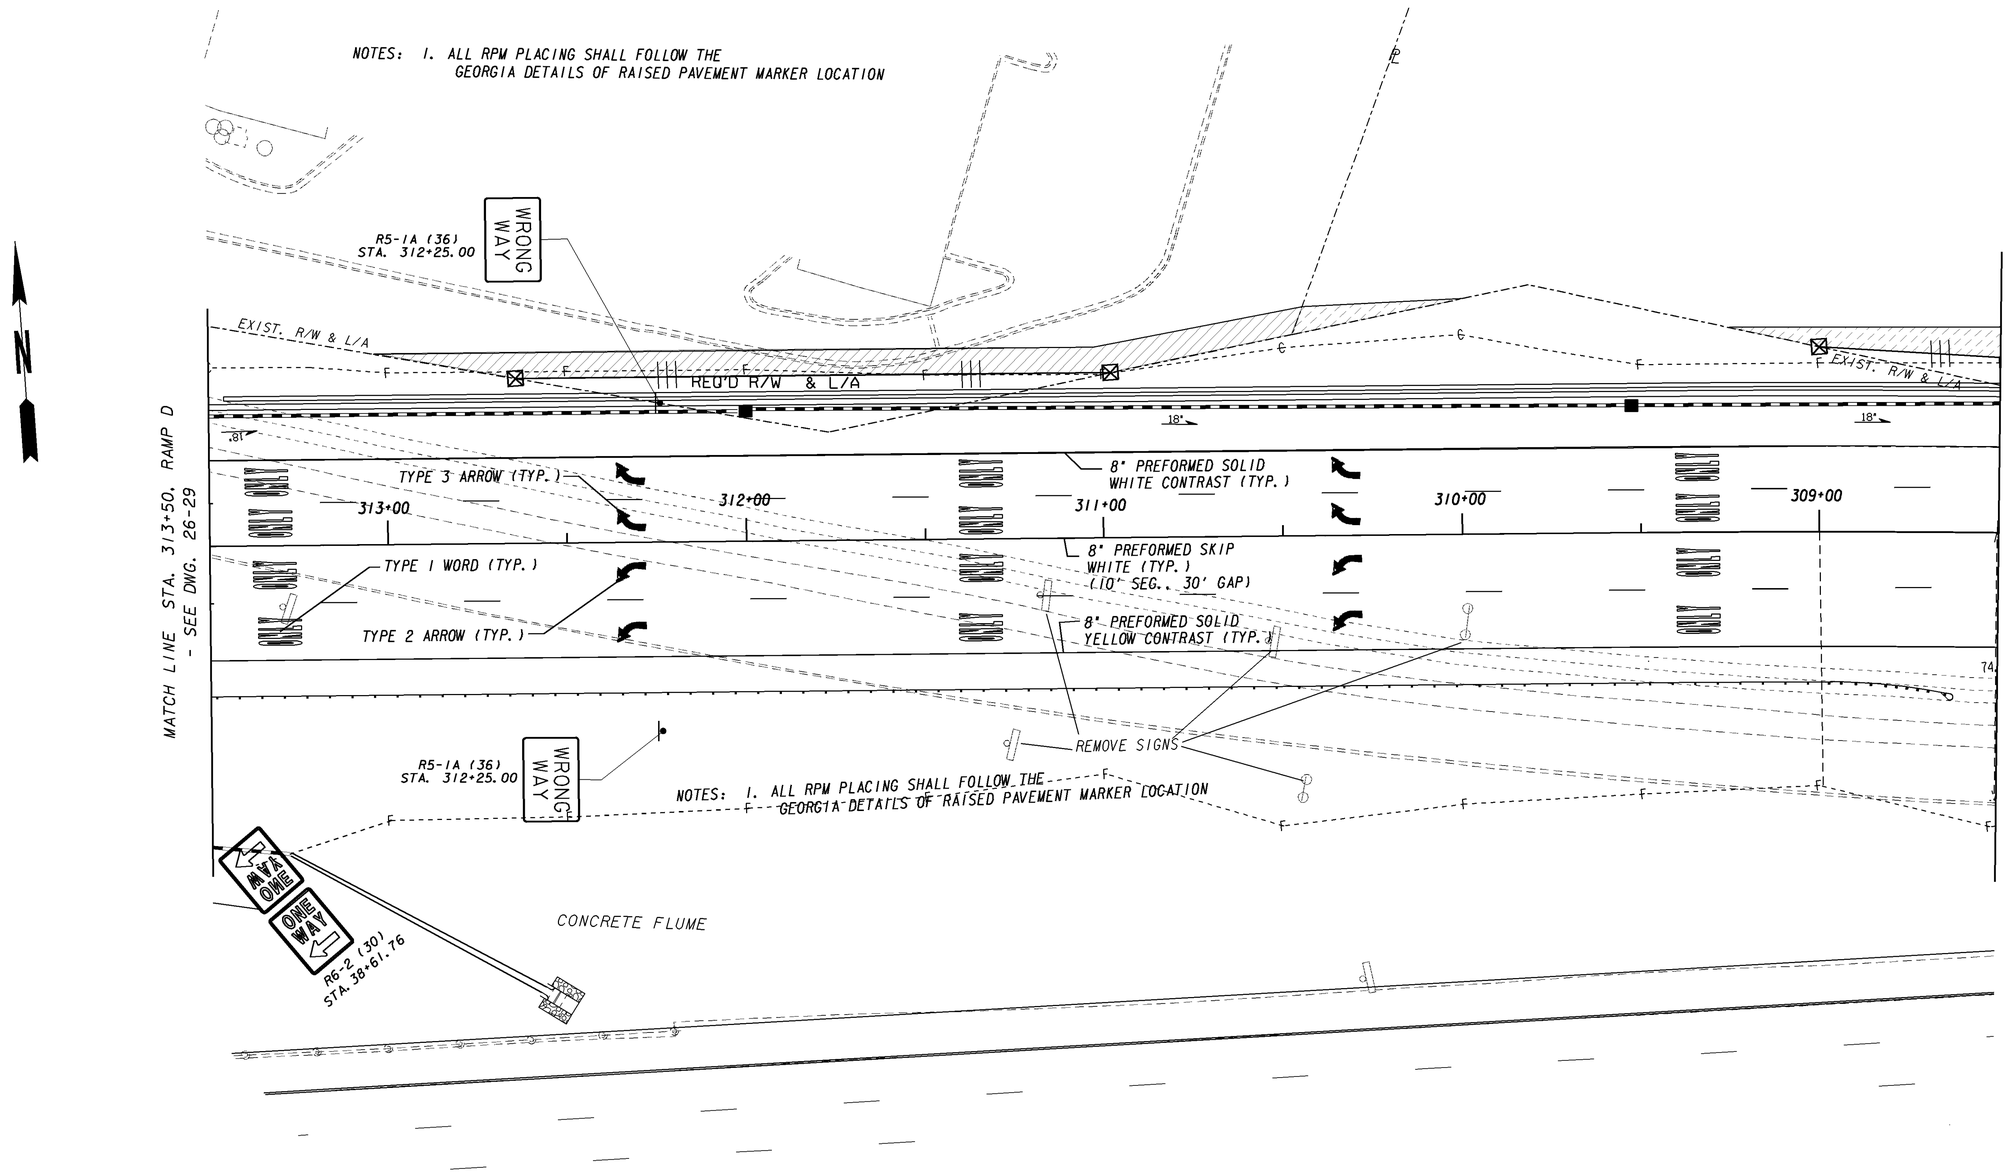


| | | |
|---|---|---|
| PROPERTY AND EXISTING R/W LINE | BEGIN LIMIT OF ACCESS.....BLA | |
| REQUIRED R/W LINE | END LIMIT OF ACCESS.....ELA | |
| CONSTRUCTION LIMITS | LIMIT OF ACCESS | |
| EASEMENT FOR CONSTR & MAINTENANCE OF SLOPES | REQ'D R/W & LIMIT OF ACCESS | |
| EASEMENT FOR CONSTR OF SLOPES | | |
| EASEMENT FOR CONSTR OF DRIVES | | |

**GEORGIA**
**DEPARTMENT OF TRANSPORTATION**

SCALE IN FEET
0 20 40 80

REVISION DATES

STATE OF GEORGIA
DEPARTMENT OF TRANSPORTATION
OFFICE: ROADWAY DESIGN

# SIGNING AND MARKING PLANS

I-285 AT FLAT SHOALS RD
STA. 313+50 TO STA. 308+50

DRAWING No. 26-022

1/5/2009 GPLN