DEPARTMENT OF TRANSPORTATION
STATE OF GEORGIA

RIGHT OF WAY PROPOSED

ATLANTA ROAD

COBB COUNTY

STATE AID PROJECT

M.R. 9025 (9)

FEDERAL ROUTE # 41

STATE ROUTE # 3

P.I. NO. 751250

STATE AID PROJ. No.	STATE	FEDERAL AID PROJECT No.	FISCAL YEAR	SHEET No.	TOTAL SHEETS
	GA.			1	18

EE 33

CONVENTIONAL SIGNS

STATE OR COUNTY LINE
CITY LIMIT LINE
PROPERTY LINE
SURVEY OR BASE LINE
RIGHT OF WAY LINE
- EXISTING
- REQUIRED
- LIMIT OF ACCESS
- R/W & LIMIT OF ACCESS
- R/W MARKERS

FENCE
RAILROADS
POWER LINE
TELEPHONE LINE
POWER POLES
TELEPHONE OR TELEGRAPH POLES

REFER TO PROJECT 4216 COBB COUNTY FOR ADDITIONAL INFORMATION ON THIS PROJECT. SEE ATTACHMENT.

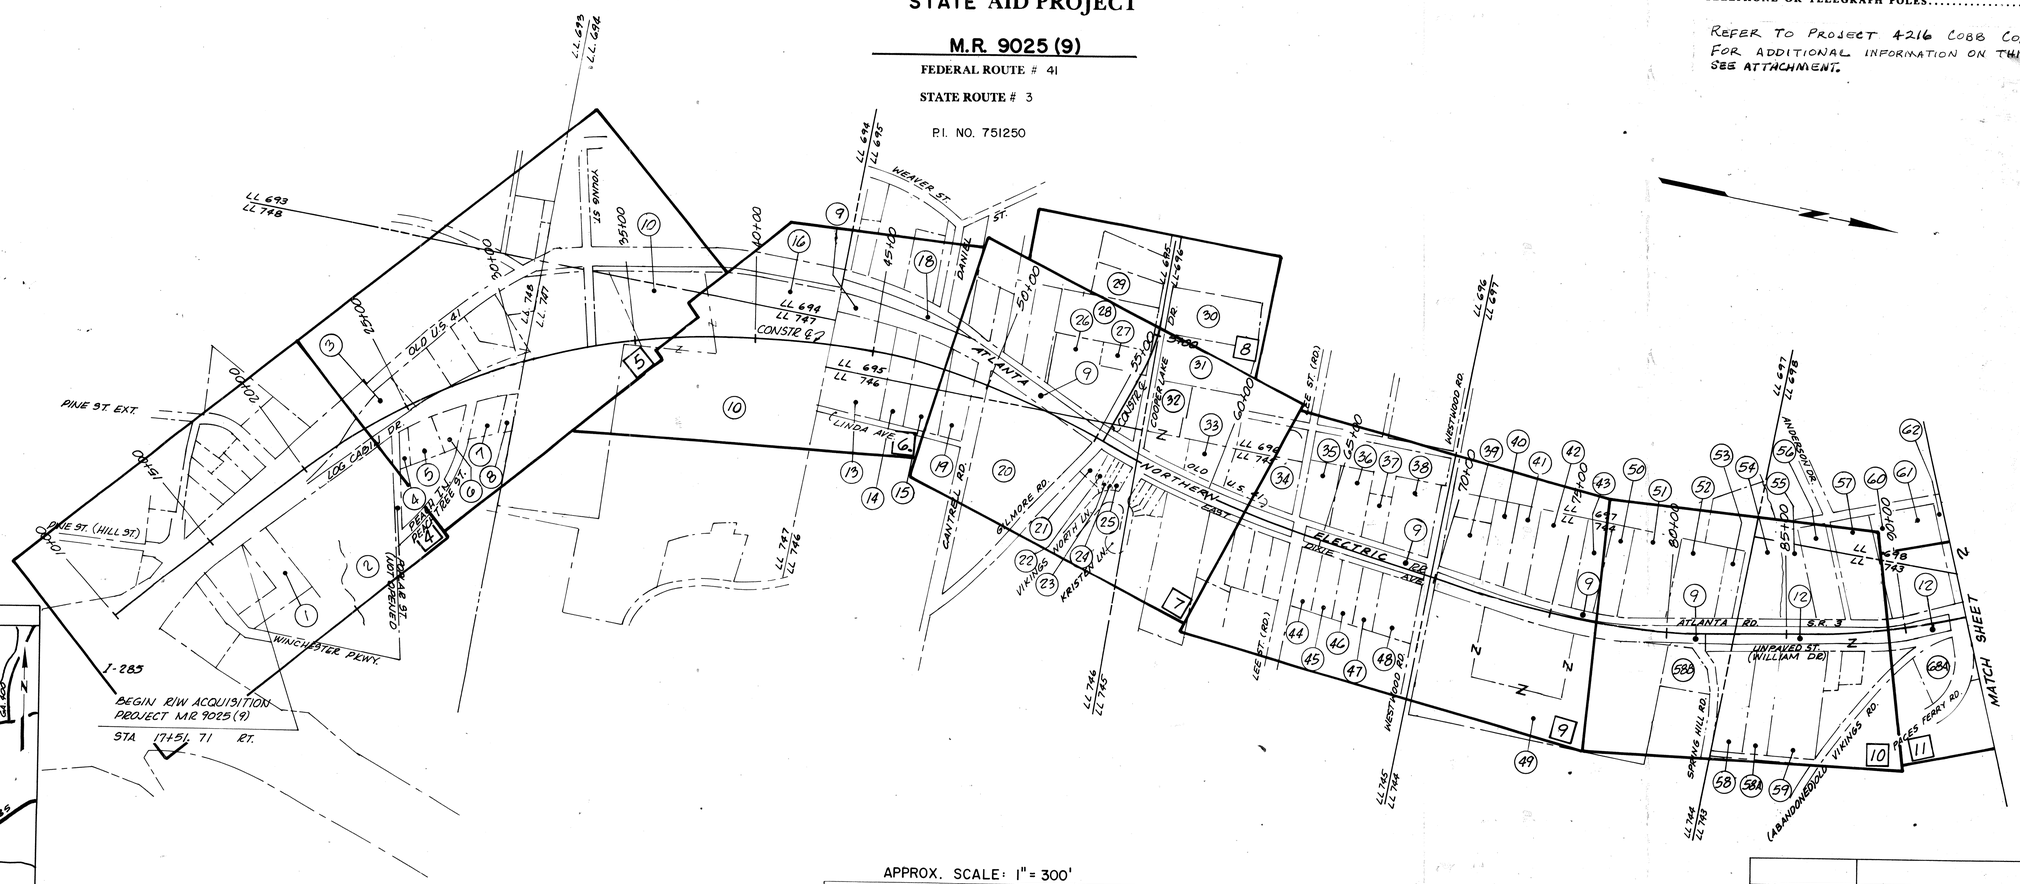

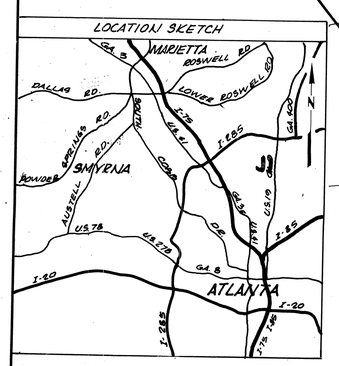

NOTE: ALL WORK TO BE DONE IN ACCORDANCE WITH THE STANDARD SPECIFICATIONS OF THE DEPARTMENT OF TRANSPORTATION OF GEORGIA, DATED SEPT. 15, 1977.

APPROVED BY FEDERAL HIGHWAY ADMINISTRATION JAN. 23, 1978 AND REVISIONS SUBMITTED FOR PROJECT.

APPROX. SCALE: 1" = 300'

LENGTH OF RIGHT-OF-WAY PROJECT	MILES
NET LENGTH OF RIGHT OF WAY	2.867
NET LENGTH OF EXCEPTIONS	0
GROSS LENGTH OF RIGHT OF WAY	2.867

PLANS PREPARED BY:

SUBMITTED BY:

DATE STATE HIGHWAY ENGINEER

PLANS COMPLETED MARCH 9 1988

REVISIONS

MR 9025 (9) COBB COUNTY

ALLEN PRECISION EQUIPMENT 2M3-4/78