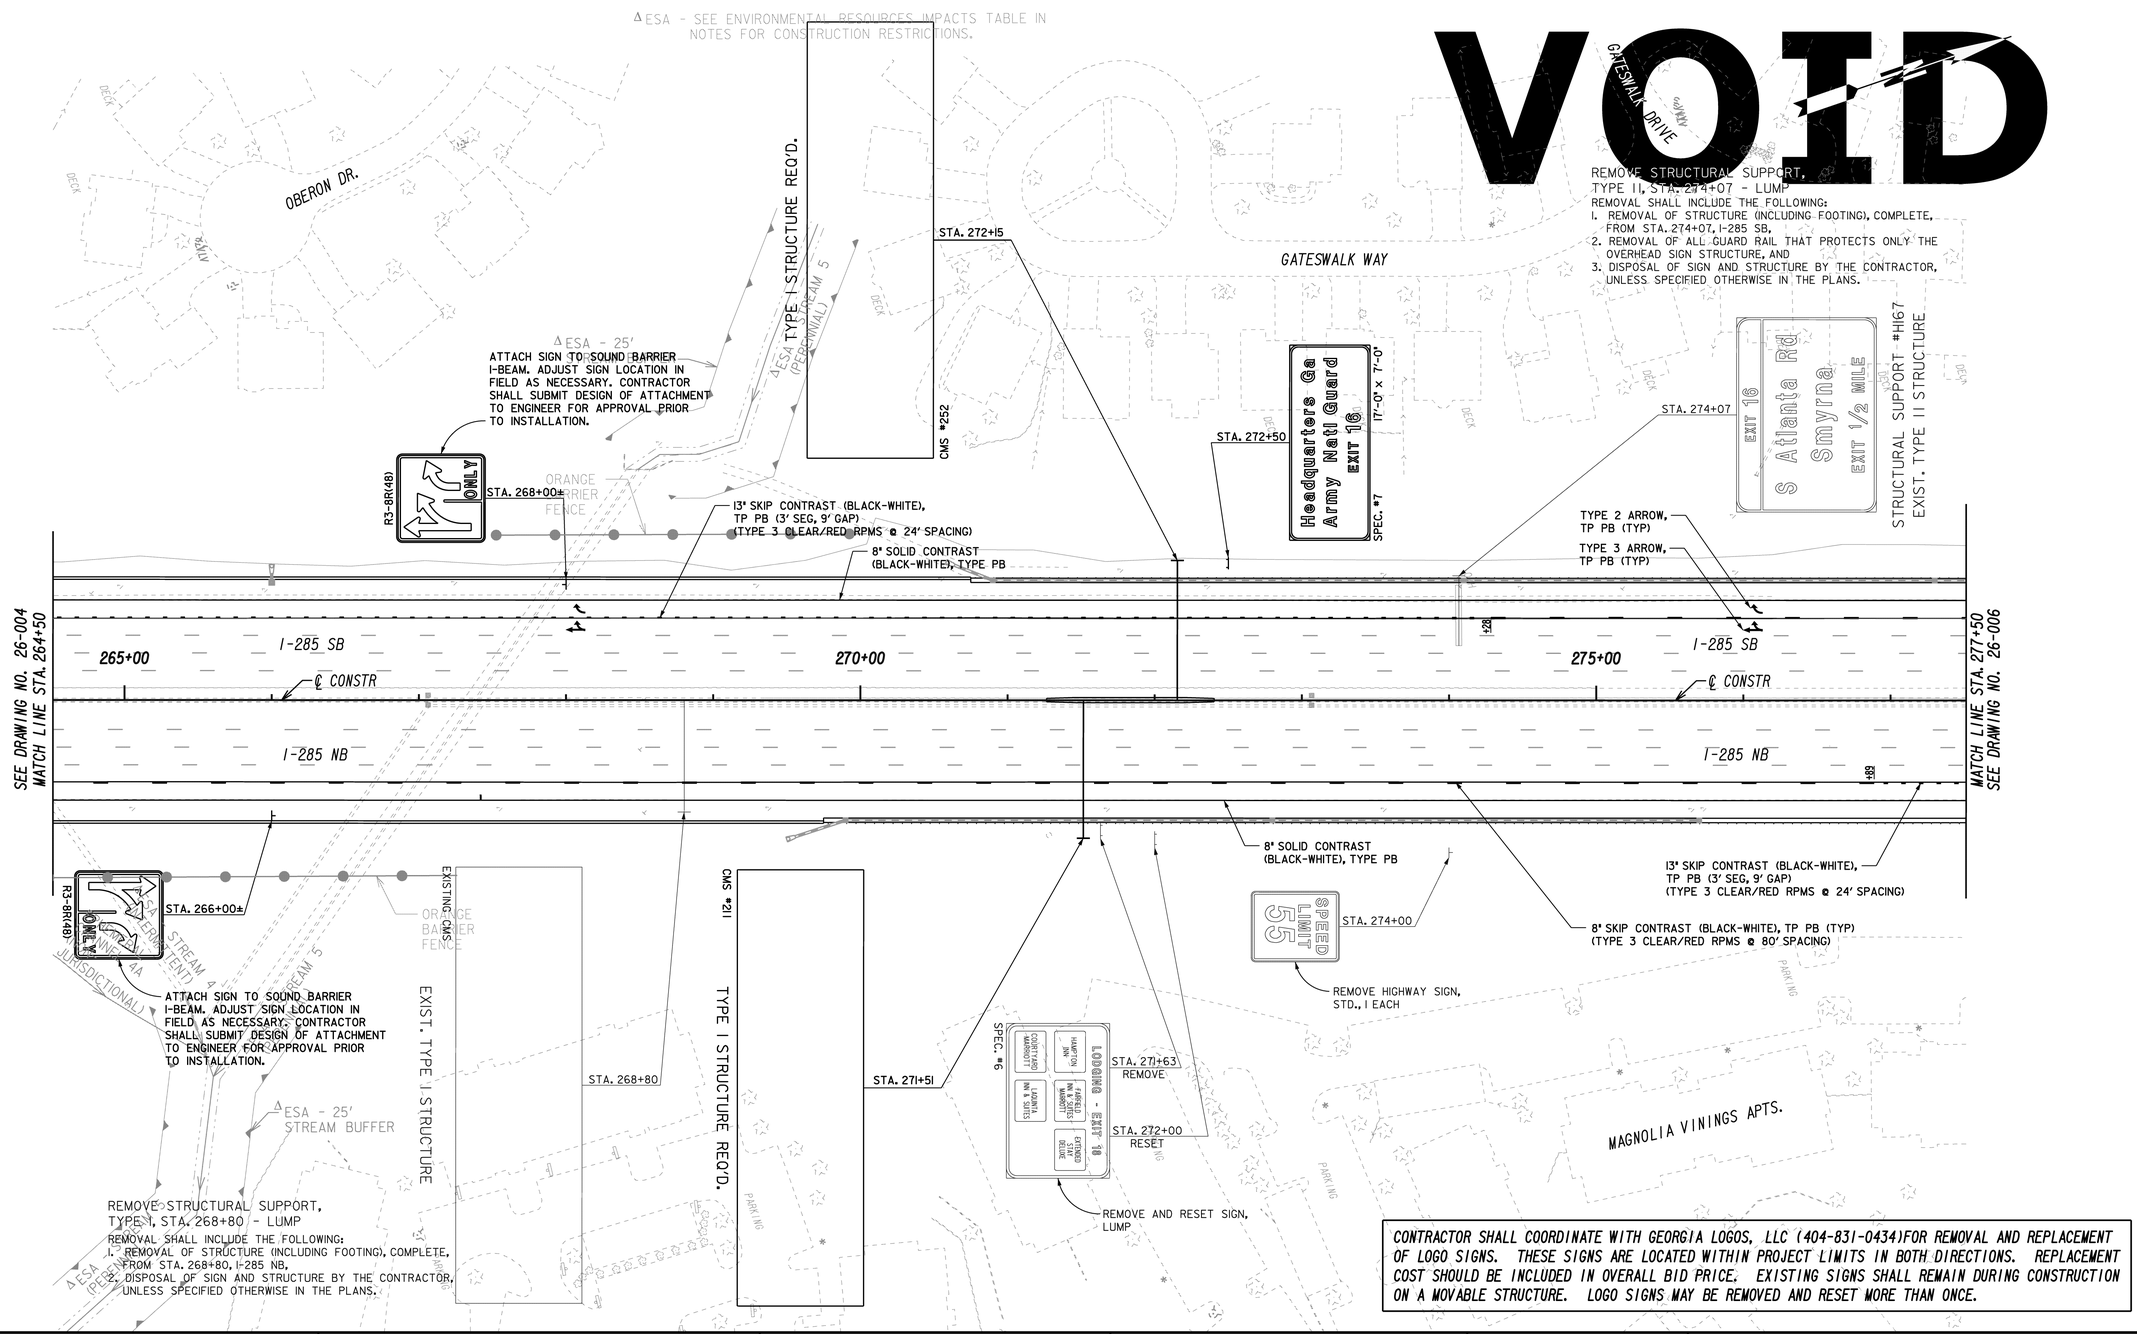

CONTRACTOR SHALL COORDINATE WITH GEORGIA LOGOS, LLC (404-831-0434)FOR REMOVAL AND REPLACEMENT OF LOGO SIGNS. THESE SIGNS ARE LOCATED WITHIN PROJECT LIMITS IN BOTH DIRECTIONS. REPLACEMENT COST SHOULD BE INCLUDED IN OVERALL BID PRICE. EXISTING SIGNS SHALL REMAIN DURING CONSTRUCTION ON A MOVABLE STRUCTURE. LOGO SIGNS MAY BE REMOVED AND RESET MORE THAN ONCE.

ATKINS

SCALE IN FEET
0 50 100 200

REVISION DATES		

STATE OF GEORGIA
DEPARTMENT OF TRANSPORTATION
OFFICE: PROGRAM DELIVERY

SIGNING AND MARKING PLANS
I-285 @ CR 4519/ATLANTA RD.

I-285
STA. 264+50 TO STA. 277+50

DRAWING No. 26-005

3/1/2007 GPLN