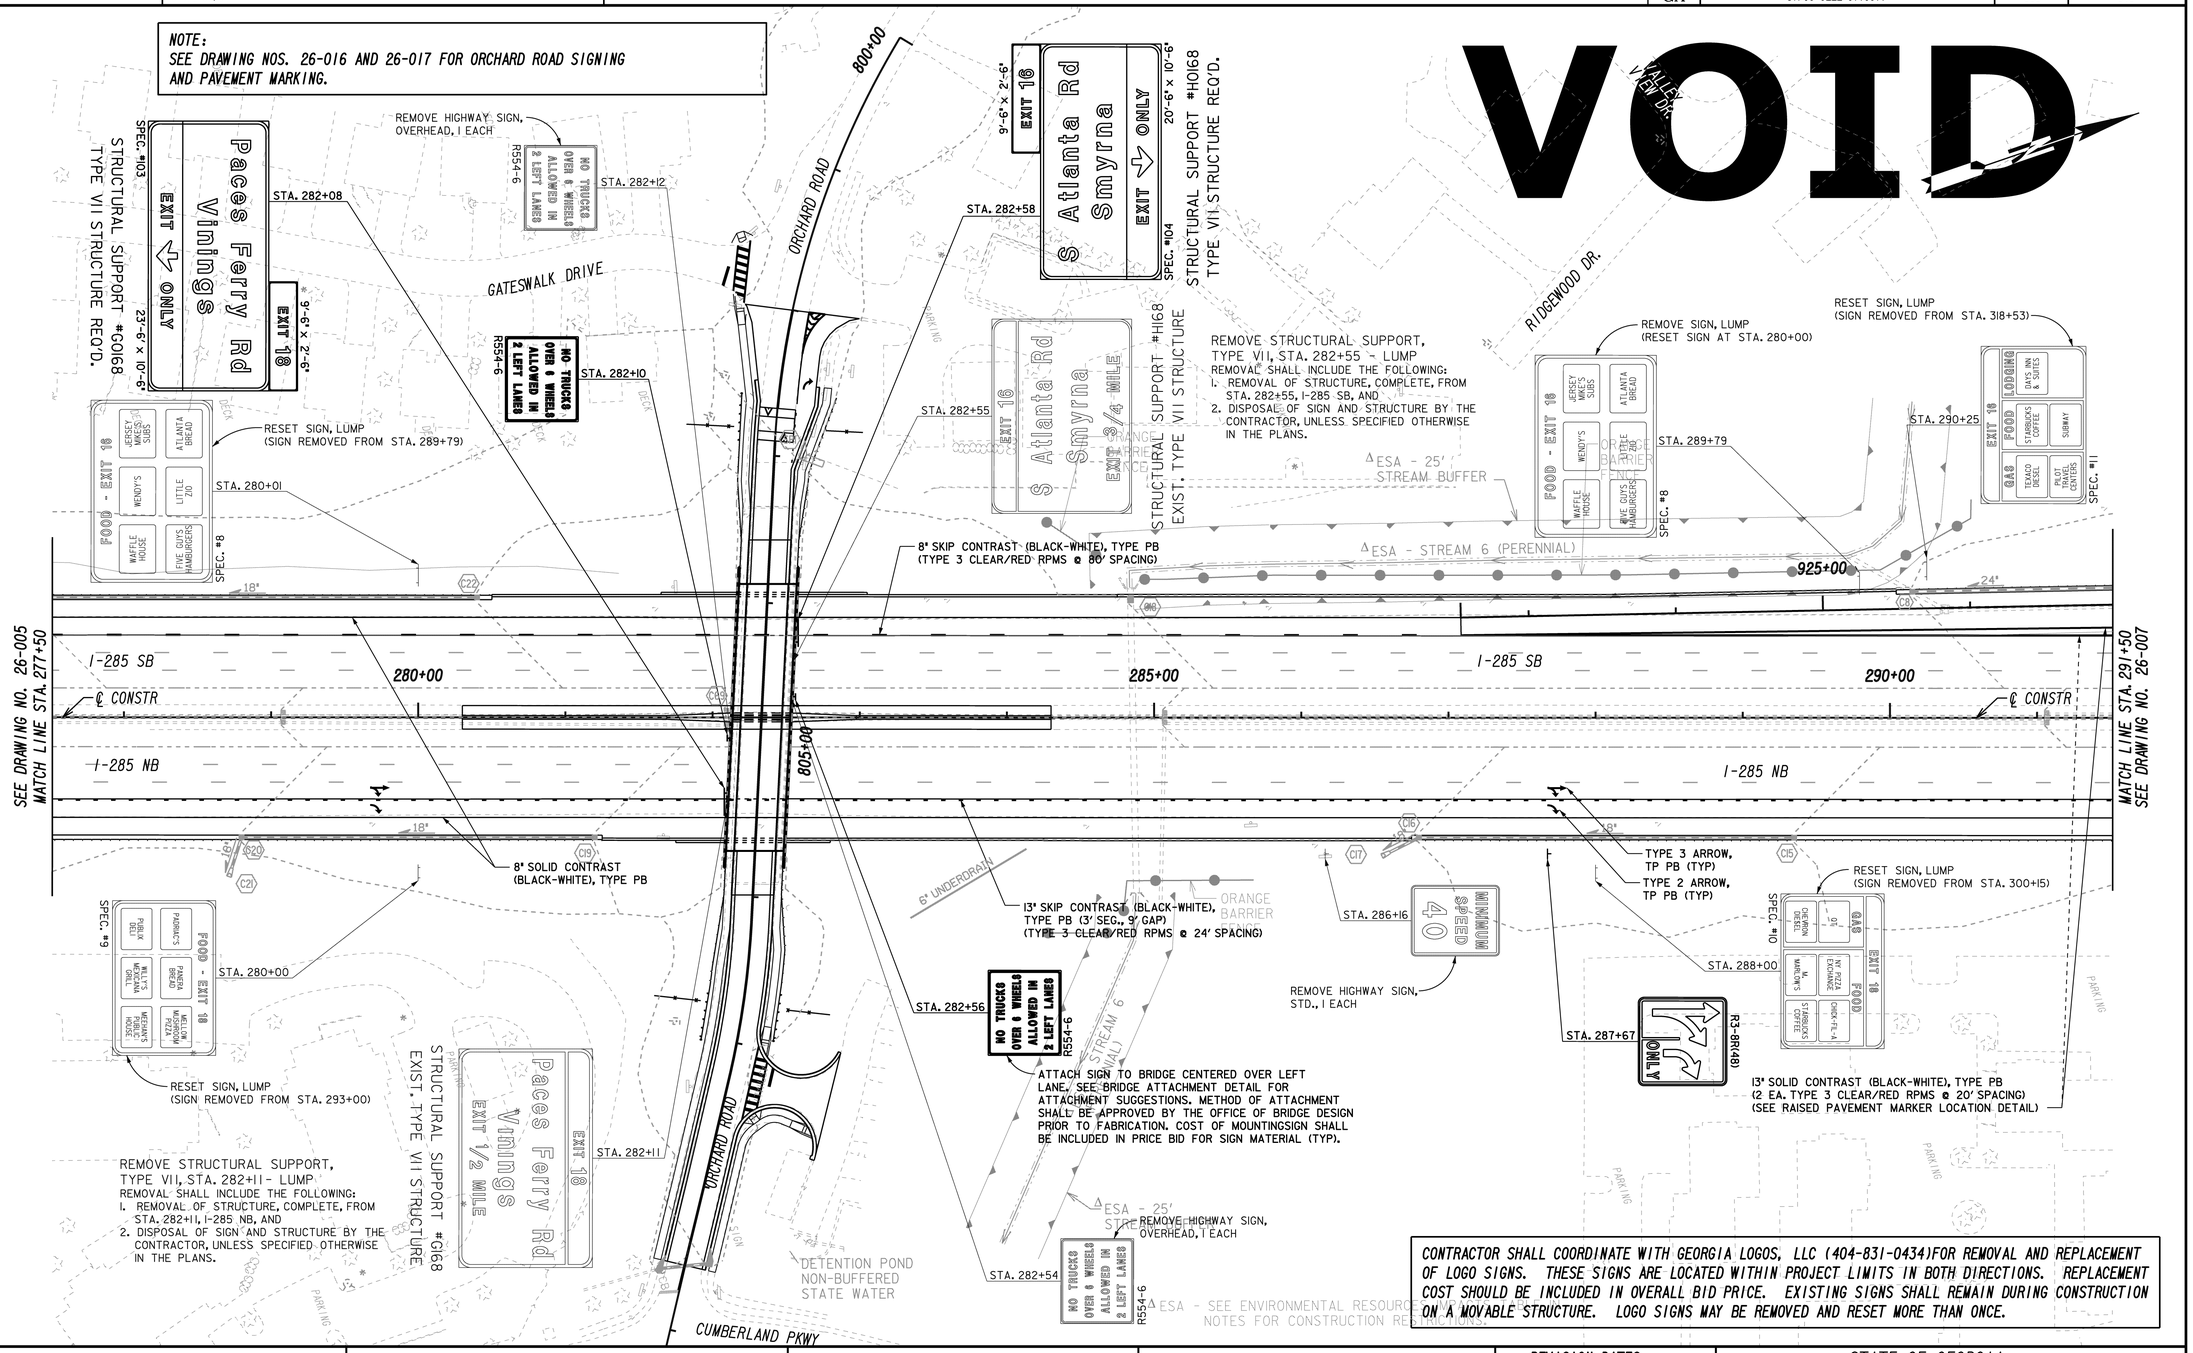

ATKINS

SCALE IN FEET
0 50 100 200

REVISION DATES		

STATE OF GEORGIA
DEPARTMENT OF TRANSPORTATION
OFFICE: PROGRAM DELIVERY

SIGNING AND MARKING PLANS
I-285 @ CR 4519/ATLANTA RD.
I-285
STA. 277+50 TO STA. 291+50

DRAWING No. 26-006

3/1/2007 GPLN