DETAILS & CLEARANCE DIAGRAM FOR OVERHEAD SIGNS

STRUCTURAL SUPPORT #G0164
STA. 257+80, I-285 NBL

- NO SCALE -

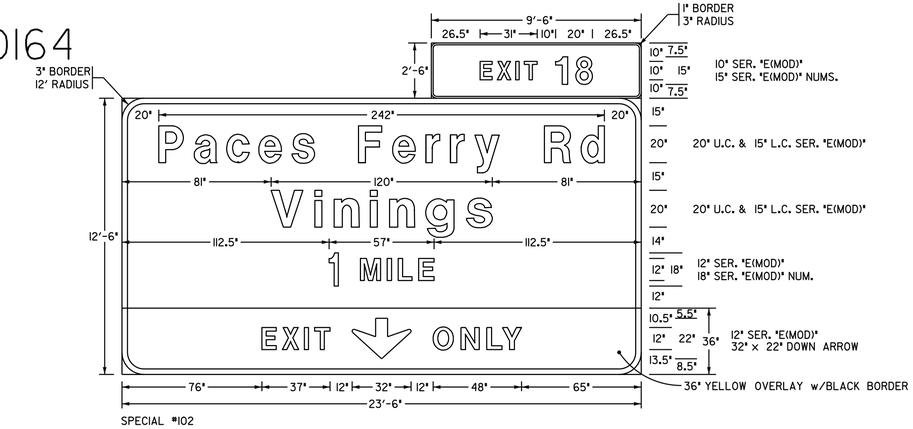

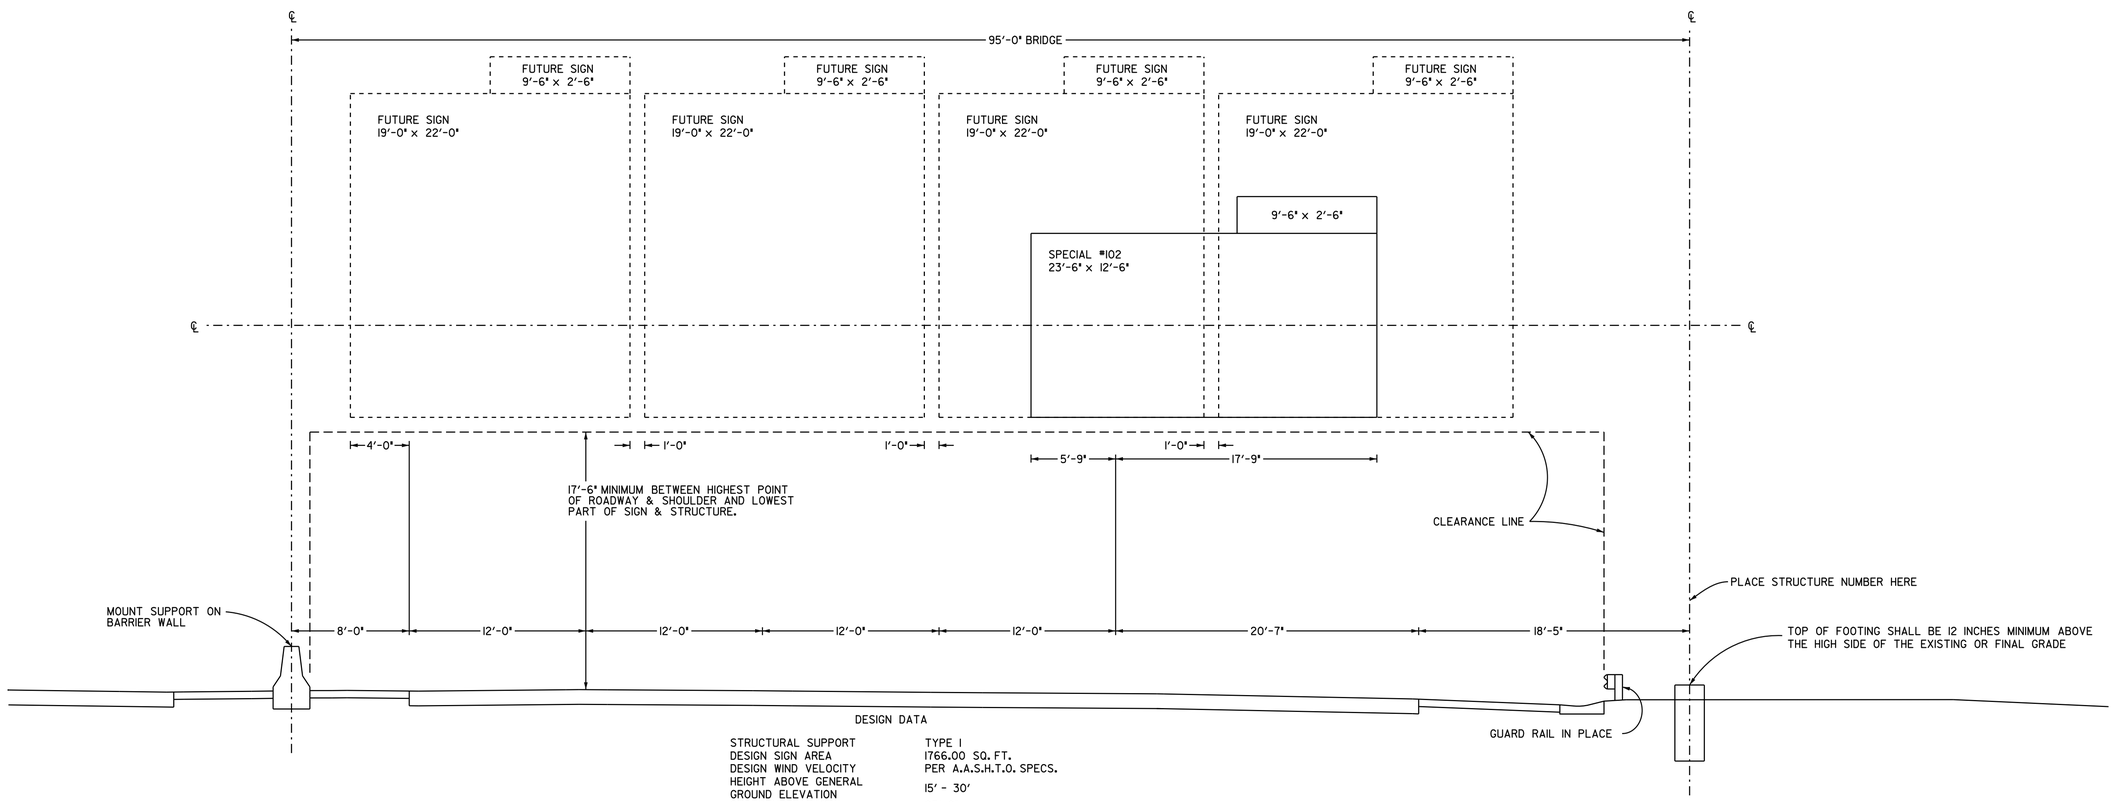

DESIGN DATA

STRUCTURAL SUPPORT	TYPE I
DESIGN SIGN AREA	1766.00 SQ. FT.
DESIGN WIND VELOCITY	PER A.A.S.H.T.O. SPECS.
HEIGHT ABOVE GENERAL GROUND ELEVATION	15' - 30'
STRUCTURE LENGTH	95'-0"

ATKINS

NO SCALE

REVISION DATES

STATE OF GEORGIA
DEPARTMENT OF TRANSPORTATION

OFFICE: PROGRAM DELIVERY

SIGNING AND MARKING PLANS
CLEARANCE DIAGRAM

STA. 257+80, I-285 NBL

DRAWING No. 26-020

3/1/2007 GPLN