FED. ROAD DIV. NO.	STATE	FED. AID PROJ. NO.	FISCAL YEAR	SHEET NO.	TOTAL SHEETS
3	CA	I-205-1(6)256	60	4	302

Rev. 1-4-61

Note: When Median widths widens out to 30 feet or more use 10"x30" Comb. Conc. Curb & Gutter (with 4" mountable Curb) as shown on plans.

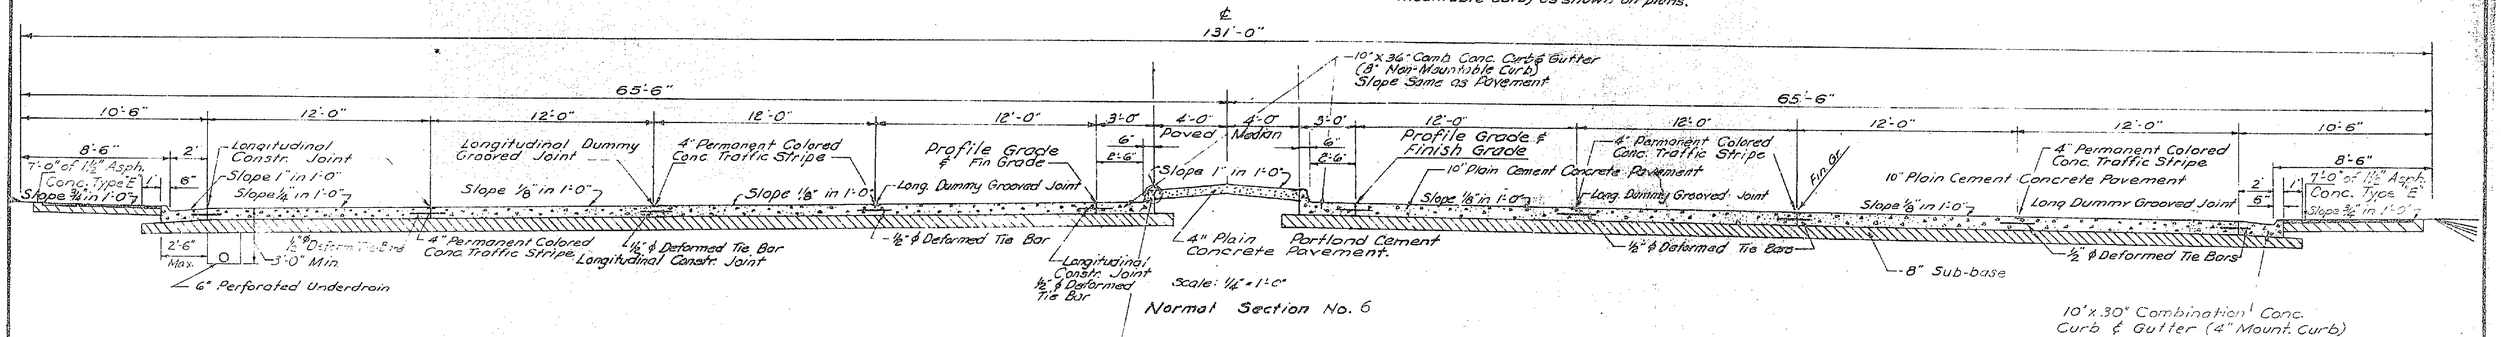

Note: Transverse Joints in Median Paving to Match Transverse Joints in C & G.

Note :- Use 10"x30" Combination Concrete Curb and Gutter (4" Mountable Curb) adjacent to Median from Sta. 98+50 to 128+20, unless Curb Height is shown on Plans, East & West Lanes, and from Sta. 357+00 to Sta. 376+00 N&S. Lanes.

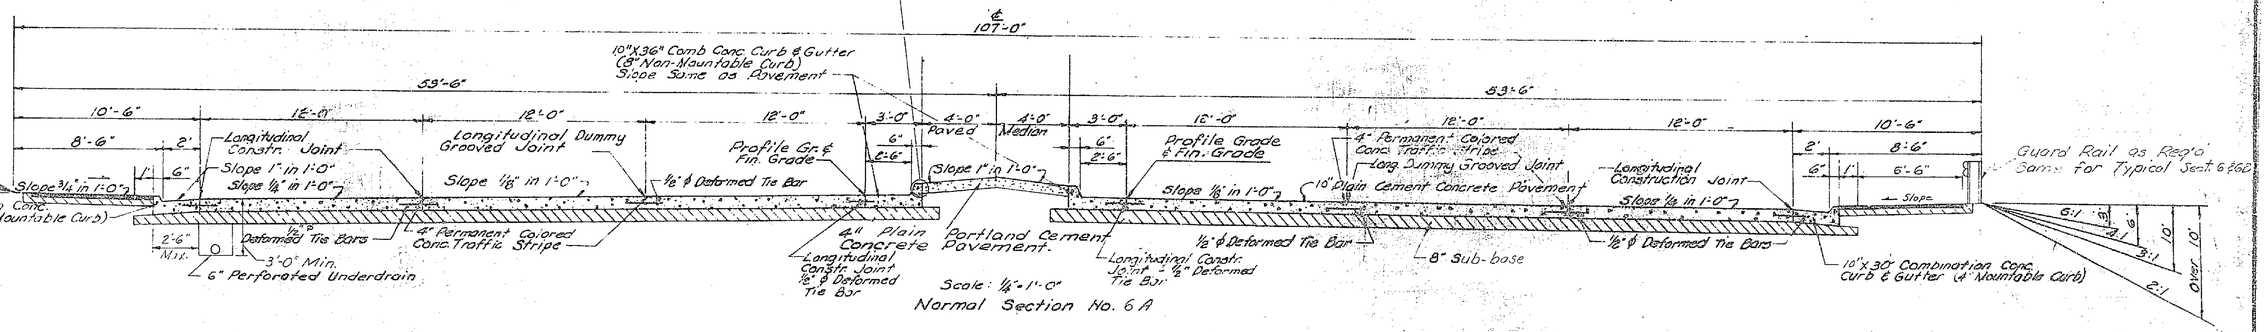

Note: Shoulder Construction for 6A & 6B is the Same as for 6.

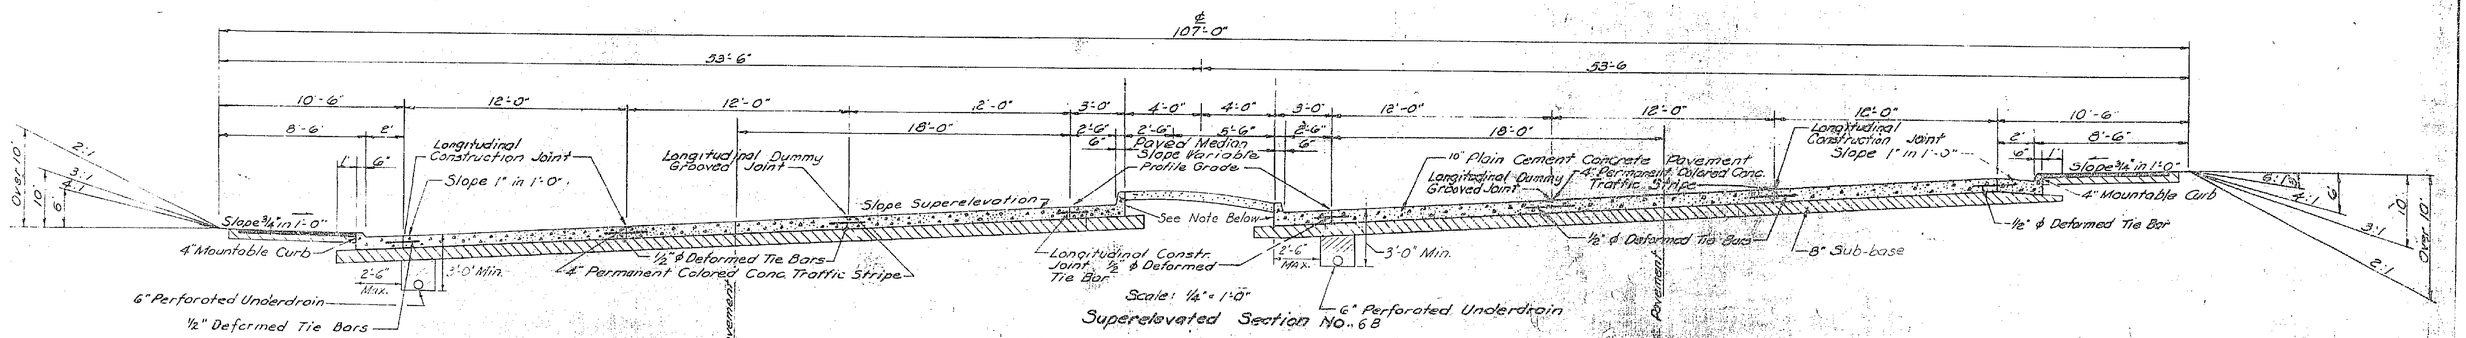

TYPICAL FREEWAY SECTIONS

STA. 1486+00± to STA. 102+54±

Note: 10"x36" Comb. Conc. Curb & Gutter (8" Non-Mountable Curb) Slope Same as Pavement

1-04