STATE	PROJ. No.	YEAR	SHEET No.	TOTAL SHEETS
GA	1676(1)	40	4	53

FED. ROAD DIV. NO.	STATE	FED. AID PROJ. NO.	FISCAL YEAR	SHEET NO.	TOTAL SHEETS
3	GA.	SG 0821(1)	51	2	6

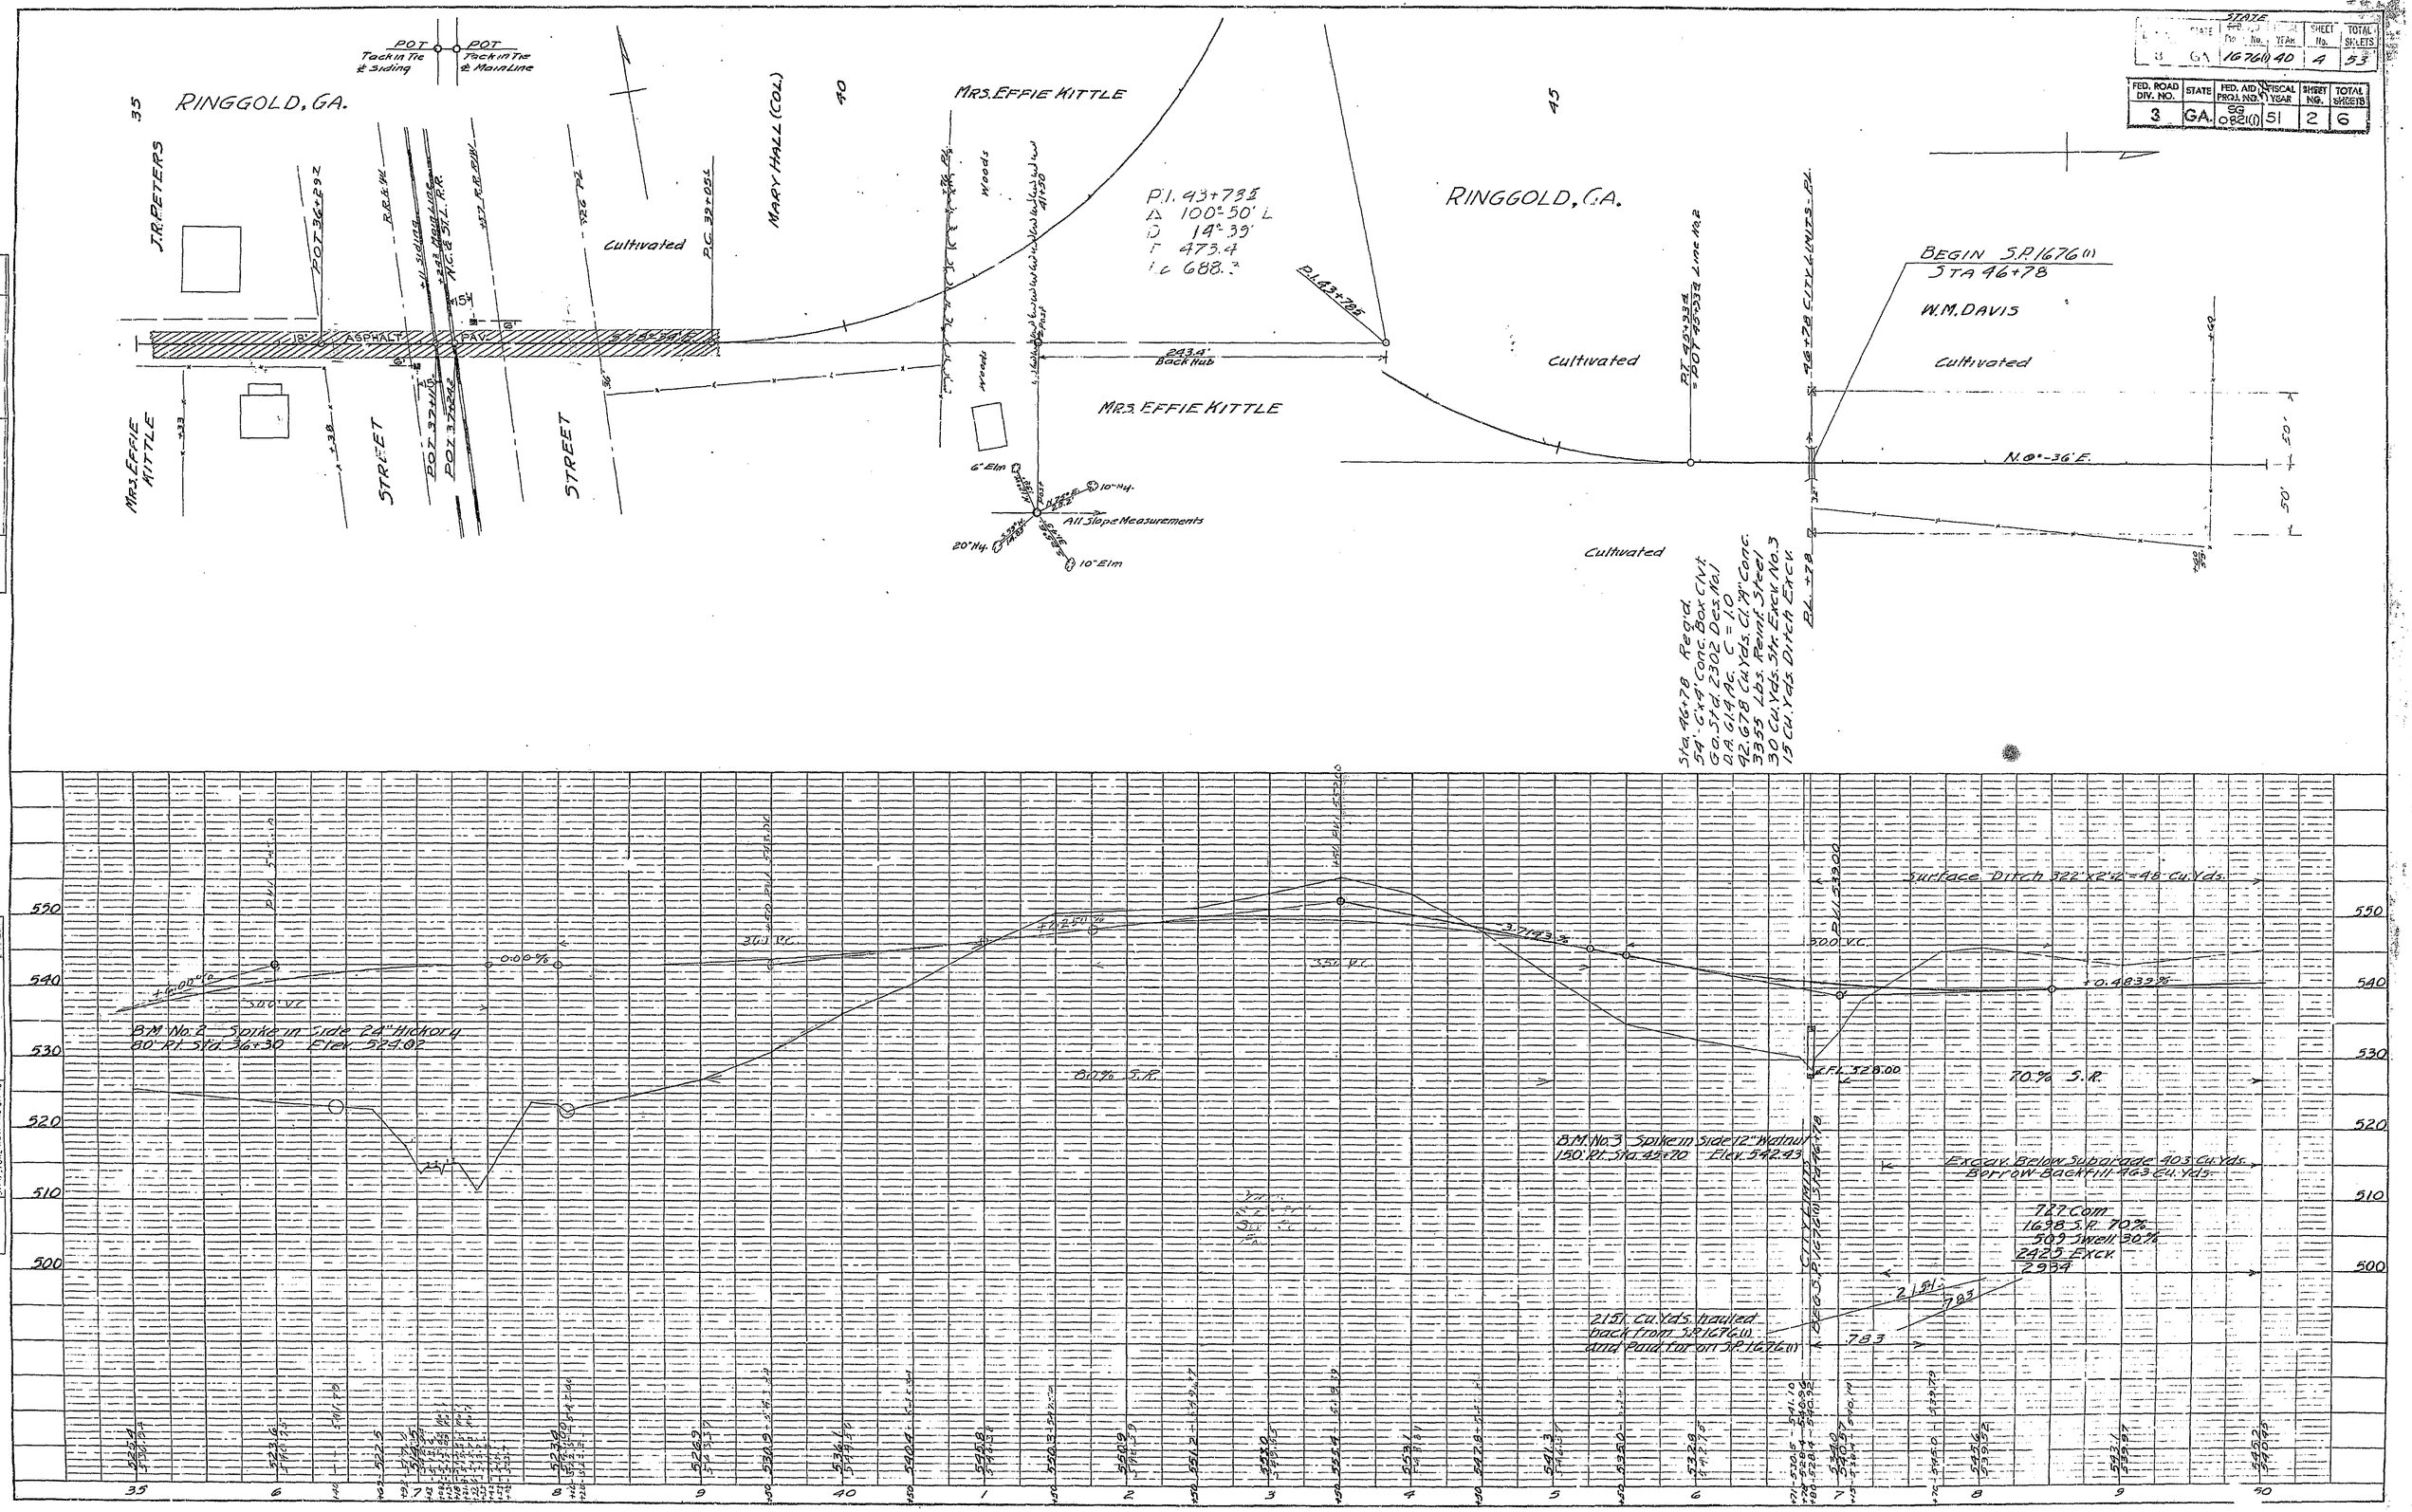

NOTE BOOK ALIGNMENT CHECKED
NO. RT. OF WAY CHECKED

NOTE BOOK GRADES CHECKED
NO. B. M.S. NOTED
E. PAVEMENT DATA: NS C-4-D

PLATE 1 — PLAIL-PROFILE PAPER STANDARD
KEUFFEL & ESSER CO. NEW YORK