STATE	PROJECT NUMBER	SHEET NO	TOTAL SHEETS
GA.	SAMA-53 (54)	1	4

INDEX

SHEET NO.	DESCRIPTION
1	COVER
2	TYPICAL SECTION
3	TRAFFIC CONTROL DETAIL
4	DETAILED ESTIMATE

DEPARTMENT OF TRANSPORTATION
STATE OF GEORGIA

PLAN AND PROFILE OF PROPOSED

SR 53

GORDON CO. & PICKENS CO.

FEDERAL AID PROJECT

SAMA-53 (54)

FEDERAL ROUTE NO.
STATE ROUTE NO.

NOTE
ALL REFERENCES IN THIS DOCUMENT WHICH INCLUDES ALL PAPERS WRITING [illegible] DRAWINGS OR PHOTOGRAPHS USED OR TO BE USED IN CONNECTION WITH [illegible] STATE HIGHWAY DEPARTMENT OF GEORGIA, STATE HIGHWAY DEPARTMENT OF GEORGIA, STATE HIGHWAY DEPARTMENT, HIGHWAY DEPARTMENT OR DEPARTMENT WHEN THE [illegible] THEREOF MEANS THE STATE HIGHWAY DEPARTMENT OF GEORGIA MEANS AND [illegible] TO MEAN THE DEPARTMENT OF TRANSPORTATION.

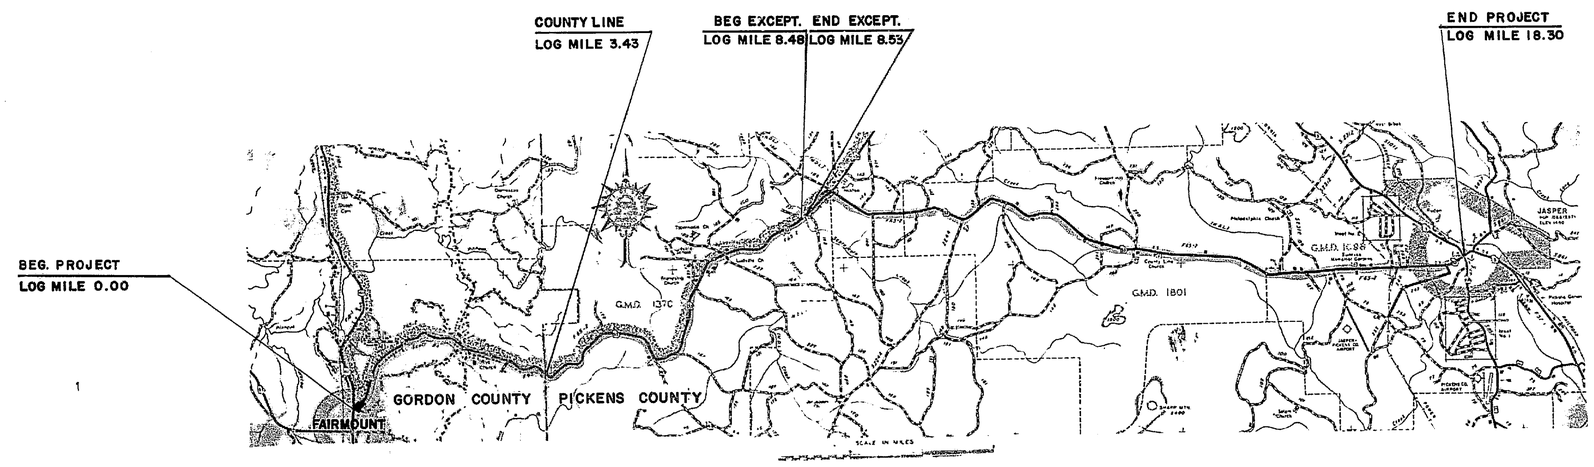

SUBMITTED FOR APPROVAL

5/24/78 — DATE — STATE ROAD AND AIRPORT DESIGN ENGINEER

CONCUR IN SUBMISSION FOR APPROVAL

5/26/78 — DATE — STATE MAINTENANCE ENGINEER

APPROVED

5/26/78 — DATE — STATE HIGHWAY ENGINEER

PLANS COMPLETED FOR PROJECT	May 4, 1978
PLANS COMPLETED	May 22, 1978
REVISIONS	Dec. 28, 19[illegible]

AVERAGE DAILY TRAFFIC **1800 - 3500**

NOTE: [illegible] SEPT. 15, 1977

[illegible] JAN. 23, 1978 [illegible]

THE DATA TOGETHER WITH ALL OTHER INFORMATION SHOWN ON THESE PLANS OR IN ANY WAY INDICATED THEREBY WHETHER BY DRAWINGS OR NOTES OR IN ANY OTHER MANNER ARE BASED UPON FIELD INVESTIGATIONS AND ARE BELIEVED TO BE INDICATIVE OF ACTUAL CONDITIONS HOWEVER THE SAME ARE SHOWN AS INFORMATION ONLY ARE NOT GUARANTEED, AND DO NOT BIND THE DEPARTMENT OF TRANSPORTATION IN ANY WAY. THE ATTENTION OF THE BIDDER IS SPECIFICALLY DIRECTED TO ARTICLES 102.04, 102.05 AND 104.03 OF THE STANDARD SPECIFICATIONS OF THE DEPARTMENT OF TRANSPORTATION, STATE OF GEORGIA, FOR THE CONSTRUCTION OF ROADS AND BRIDGES, DATED SEPT. 15, 1977 AND ANY MODIFICATIONS THEREOF, WHICH WILL BE A PART OF THIS CONTRACT.

LENGTH OF PROJECT	TOTAL	GORDON CO.	PICKENS CO.	
	MILES	MILES	MILES	MILES
NET LENGTH OF ROADWAY	18.250	3.430	14.820	
NET LENGTH OF BRIDGES	0.000	0.000	0.000	
NET LENGTH OF PROJECT	18.250	3.430	14.820	
NET LENGTH OF EXCEPTIONS	0.050	0.000	0.050	
GROSS LENGTH OF PROJECT	18.300	3.430	14.870	

SAMA-53 (54) GORDON CO. & PICKENS CO.

PICKENS GORDON