FED. ROAD DIV. NO.	STATE	FED. AID PROJ. NO.	FISCAL YEAR	SHEET NO.	TOTAL SHEETS
3	GA.	F-018 / -1(10)	'65	26	81

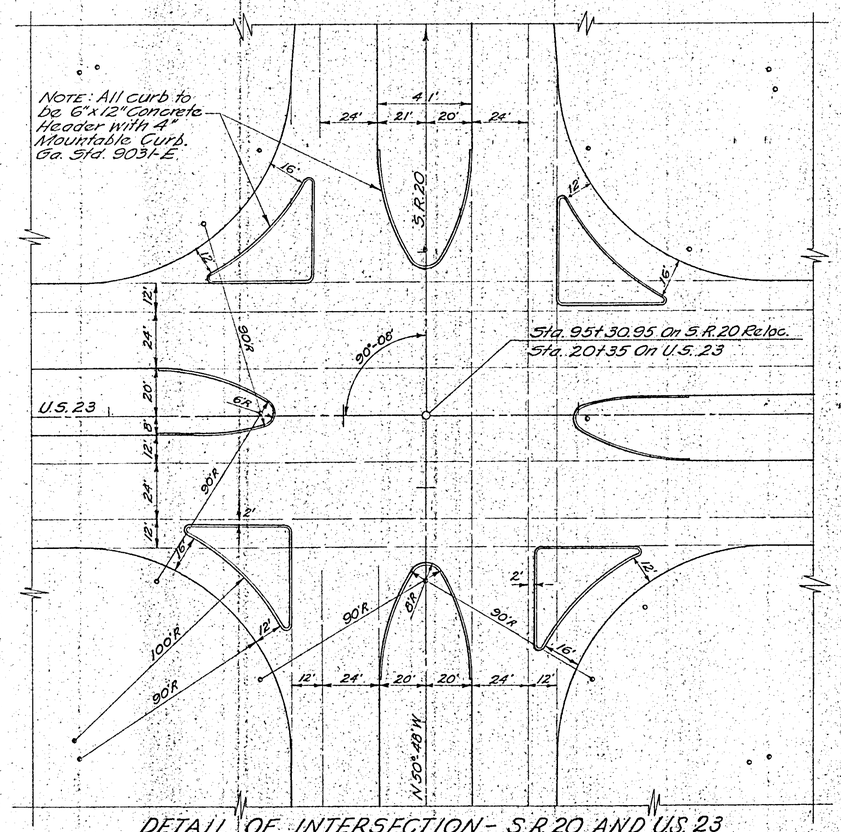

DETAIL OF INTERSECTION - S.R 20 AND U.S. 23
Scale: 1"=30'

NOTE: Curb to be 6"x12" Concrete Header With 4" Mountable Curb. Ga. Std. 9031-E

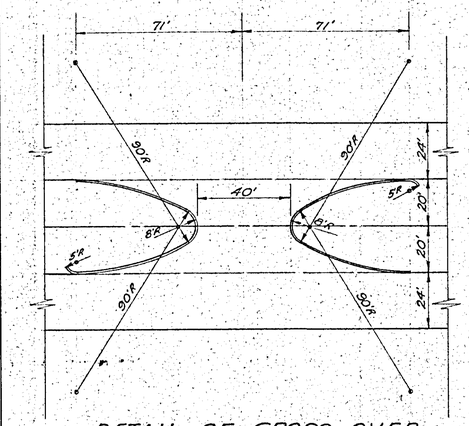

DETAIL OF CROSS OVER
AT STA. 49+00 & 83+00
Scale: 1"=30'

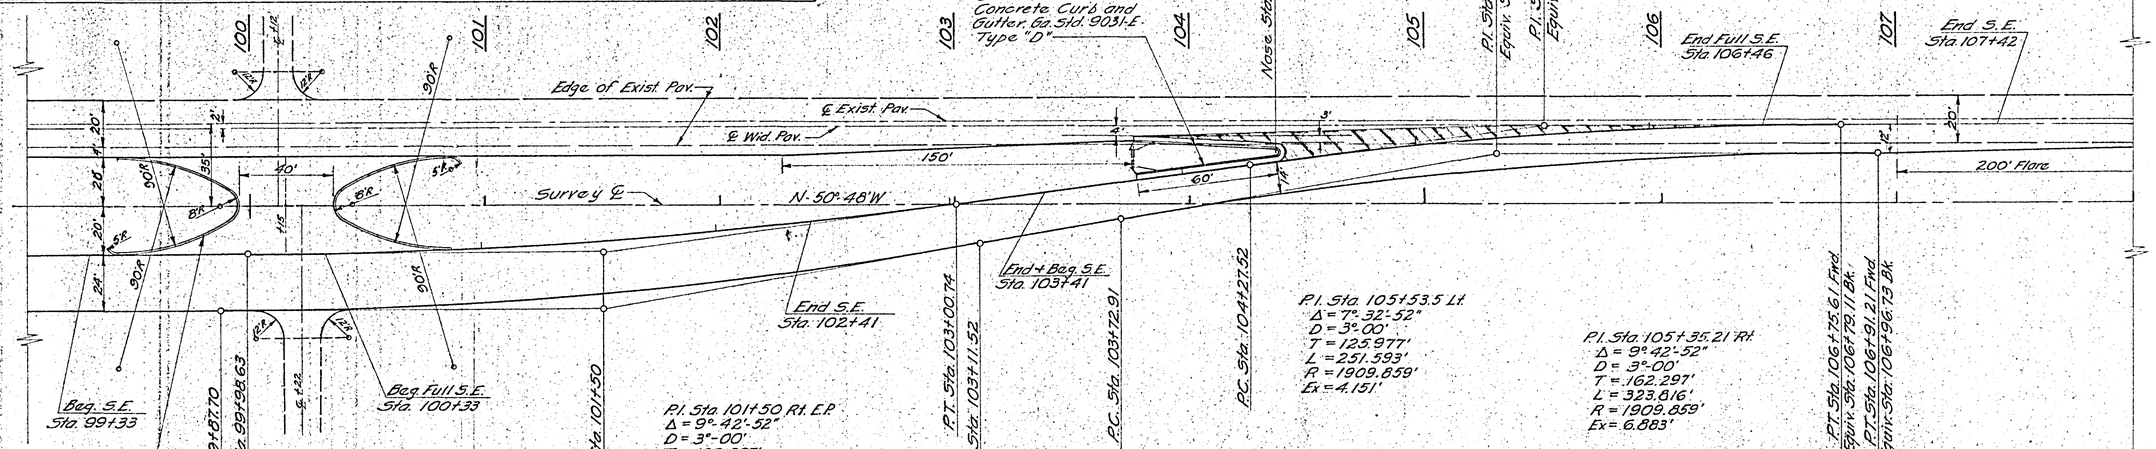

S.R. 20
4 LANE TRANSITION INTO 2 LANE
EXISTING PAVEMENT
Scale: 1"=30'