STATE R/W PROJ. NO.	FED. ROAD DIST. NO.	STATE	FED. AID PROJ. NO.	FISCAL YEARS	TOTAL SHEETS
24	9	GA	F119(2)	46	125

STATE OF GEORGIA

STATE HIGHWAY DEPARTMENT OF GEORGIA

PLAN AND PROFILE OF PROPOSED STATE HIGHWAY

FEDERAL AID PROJECT
F119(2)

PICKENS-COUNTY
JASPER - CANTON ROAD

FEDERAL ROUTE # 5T

STATE ROUTE # 5

PWS 1 ITEM 50

SCALES | PLAN: 1 IN.=100 FT.
PROFILE, HOR., 1 IN.=100 FT., VERT., 1 IN.=10 FT.

INDEX

Sheet No.	Description
1	Cover
2	Typical Sections
3	Typical Sections, Summary & Special Details
4	Summary
5	Summary & Special Details
6	Summary (Y, LR & R) to STATE (GA)
1	Detailed Estimate
2-25	Plan and Profile
26-32	Earthwork Overhaul Mass Diagram & Det. of Haul
33	Ga. Std. 1201 Concrete Drop Inlets
34	" " 1004 Rubble Masonry Headwalls
35	" " 1010 Alternate Brick Catch Basins
36	" " 1015 Concrete Catch Basins
37	" " 1016 Rubble Masonry Headwalls
38	" " 2008 Rubble Masonry Box Culverts
39	" " 2307 Concrete Box Culverts
40	" " 4023 Resilient Guard Rails
41	" " 4024 Alternate Posts and Anchorages
42	" " 4025 Guard Rail Location Plan
43	" " 5046 D Standard Paving Details
44	" " 5068 Flared Cuts & Sod Ditch Checks
45	" " 5069 Rounding Cuts
46	" " 5003 Superelevation & R/W Markers
47	" " 8003 F.A.P. Markers
48	" " 8012 Concrete Spillways
49	" " 8023 Perforated Underdrain
50-61	Cross Sections Drainage
62-131	Cross Sections Earthwork

CONVENTIONAL SIGNS

STATE AND NATIONAL LINE
COUNTY LINE
CITY, VILLAGE OR BOROUGH
TOWNSHIP LINE
SECTION LINE
GRANT LINE
FENCE LINE
GUARD RAIL
UNFENCED PROPERTY
RIGHT OF WAY LINE
TRAVELED WAY
RAILROADS
RETAINING WALL
BASE OR SURVEY LINE

LEVEE
CULVERTS
DROP INLET
TROLLEY POLE
POWER POLE
TELEPHONE OR TELEGRAPH POLES
MARSH
HEDGE
GROUND ELEVATION
GRADE ELEVATION
RIGHT OF WAY MARKER
F. A. P. MARKER

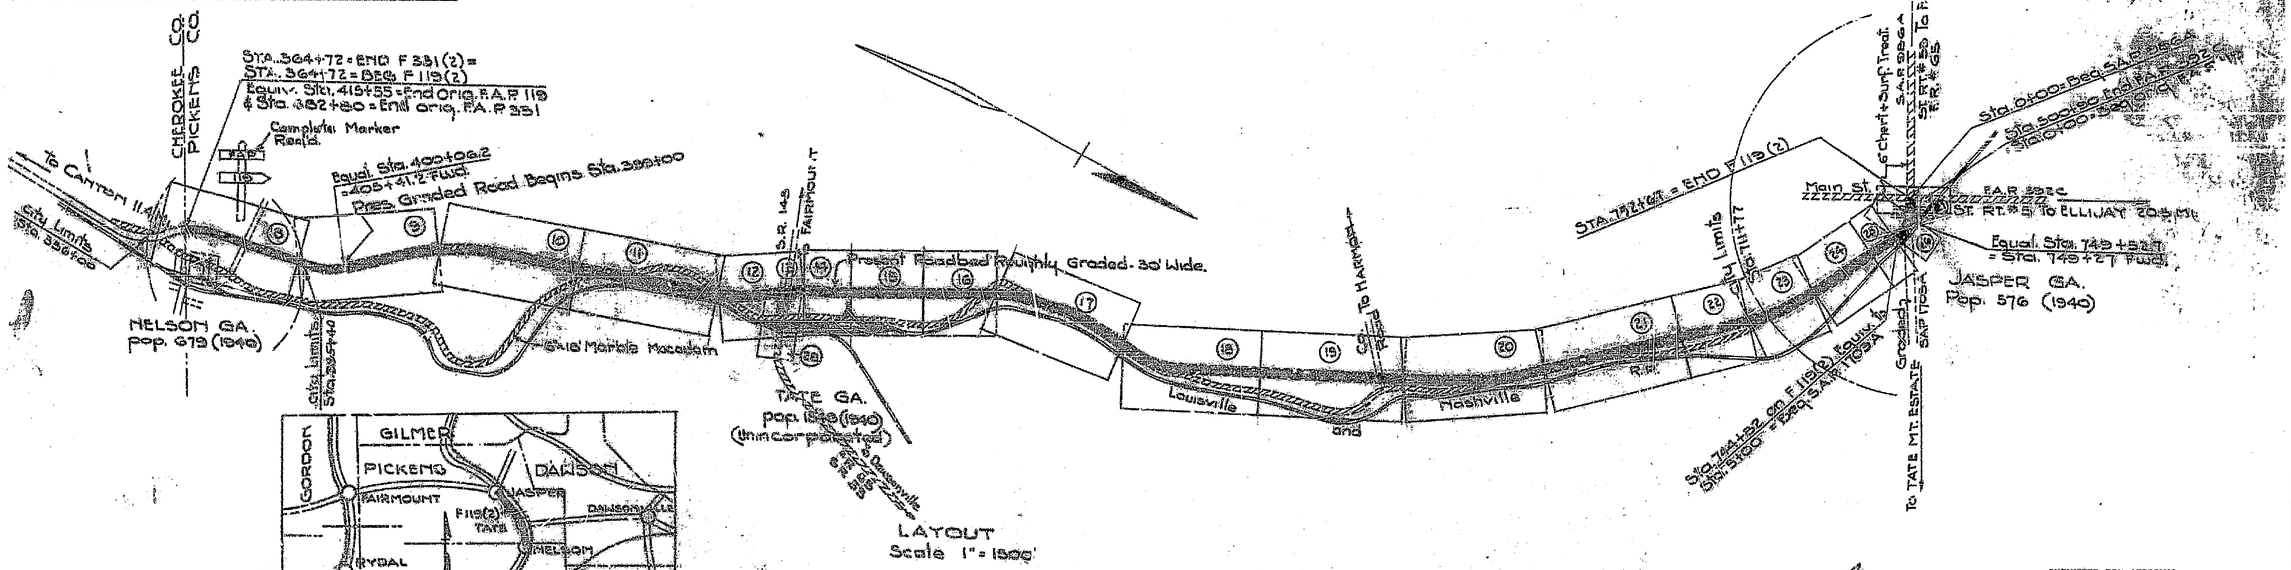

	Miles
Mat. Length Roadway	7.575
" " Bridges	0.003
" " Present	7.578
" " Exceptions	0.000
Gross Length Project	7.578

NOTE:- ALL WORK TO BE DONE IN ACCORDANCE WITH THE STANDARD SPECIFICATIONS OF THE STATE HIGHWAY DEPARTMENT OF GEORGIA, DATED JAN. 1, 1936 AND SUPPLEMENTS THERETO, APPROVED BY BUREAU OF ROADS, WITH THE SPECIAL PROVISIONS SUBMITTED FOR PROJECT.

F119(2) | SPEED DESIGN 50 MPH

DATE

STATE HIGHWAY ENGINEER OF GEORGIA

SUBMITTED FOR APPROVAL
STATE HIGHWAY ENGINEER OF GEORGIA

CHAIRMAN-STATE HIGHWAY DEPARTMENT OF GEORGIA

RECOMMENDED FOR APPROVAL DATE

DISTRICT ENGINEER
PUBLIC ROADS ADMINISTRATION
FEDERAL WORKS AGENCY

Plans Completed August 28, 1946
Plans Revised Sept. 17, 1946
Sept. 17, 1946
Sept. 30, 1946
Jan. 17, 1947
Jan. 23, 1947

APPROVED DATE

DIVISION ENGINEER
PUBLIC ROADS ADMINISTRATION
FEDERAL WORKS AGENCY