FED. ROAD DIST. NO.	STATE	FED. AID PROJ. NO.	FISCAL YEAR	SHEET NO.	TOTAL SHEETS
8	GA	F119(2)	46	2	131

Rev. 8-11-46

TYPICAL GRADING AND PAVING SECTIONS

Scale 1" = 2'-0"

Note: The governing Cut back Slope shall be 1:1 except in cases where it is impractical to flatten slopes to 2:1 in order to obtain material to replace borrow.

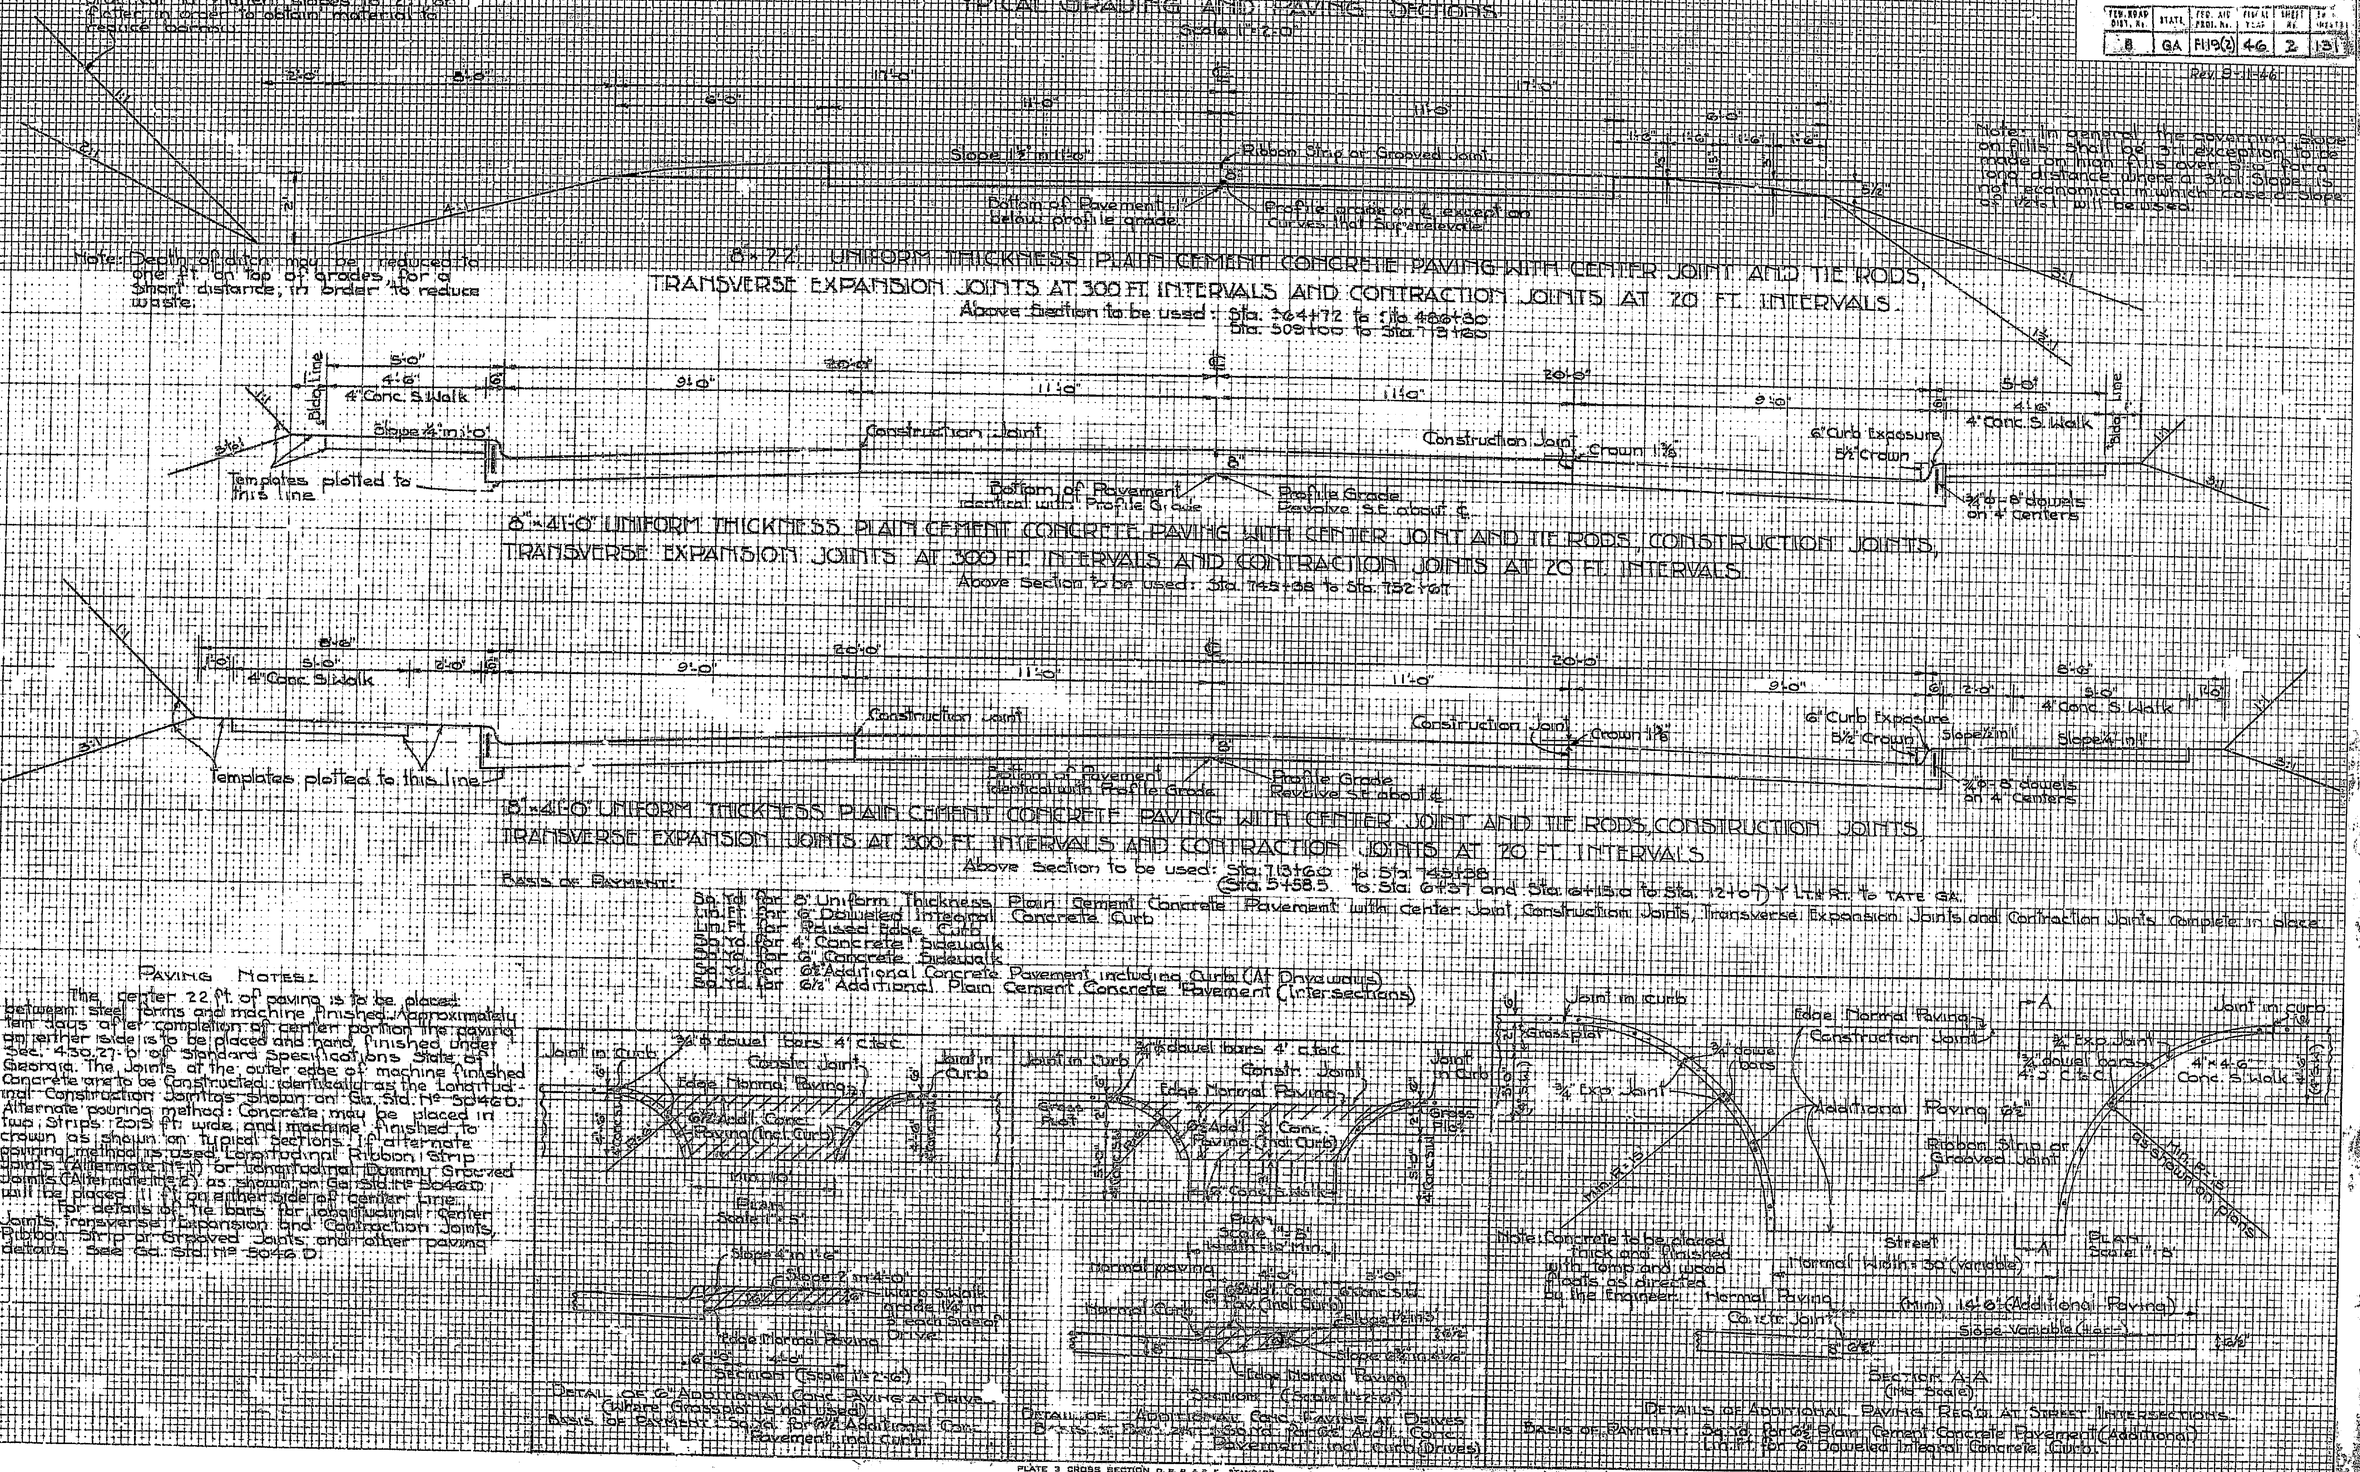

Paving Notes:

The center 22 ft. of paving is to be placed between steel forms and machine finished. Approximately ten days after completion of center portion the paving on either side is to be placed and hand finished under Sec. 4.30.27-b of Standard Specifications State of Georgia. The joints of the outer edge of machine finished Concrete are to be Constructed identical as the Longitudinal Construction Joints shown on Ga. Std. No. 5046-D. Alternate pouring method: Concrete may be placed in two strips 12.5 ft. wide and machine finished to crown as shown on typical sections. If alternate pouring method is used Longitudinal Ribbon Strip Joints (Alternate Type 1) or Longitudinal Dummy Grooved Joints (Alternate Type 2) as shown on Ga. Std. No. 5046-D will be placed 11 ft. on either side of center line.

For details of tie bars for longitudinal center joints, transverse expansion and contraction joints, Ribbon Strip or Grooved Joints and other paving details see Ga. Std. No. 5046-D.

PLATE 3 CROSS SECTION D. P. R. A. R. E. STANDARD
1911 RAG PAPER MADE AND PRINTED IN U. S.
EUGENE DIETZGEN CO.