CORPS OF ENGINEERS

U. S. ARMY

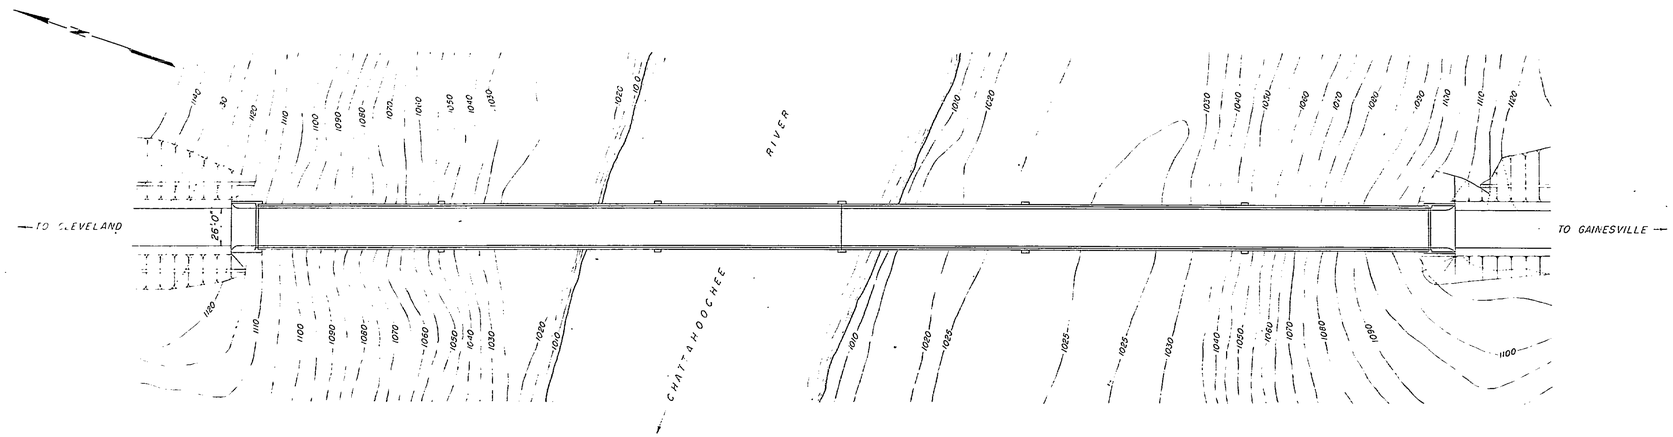

PLAN

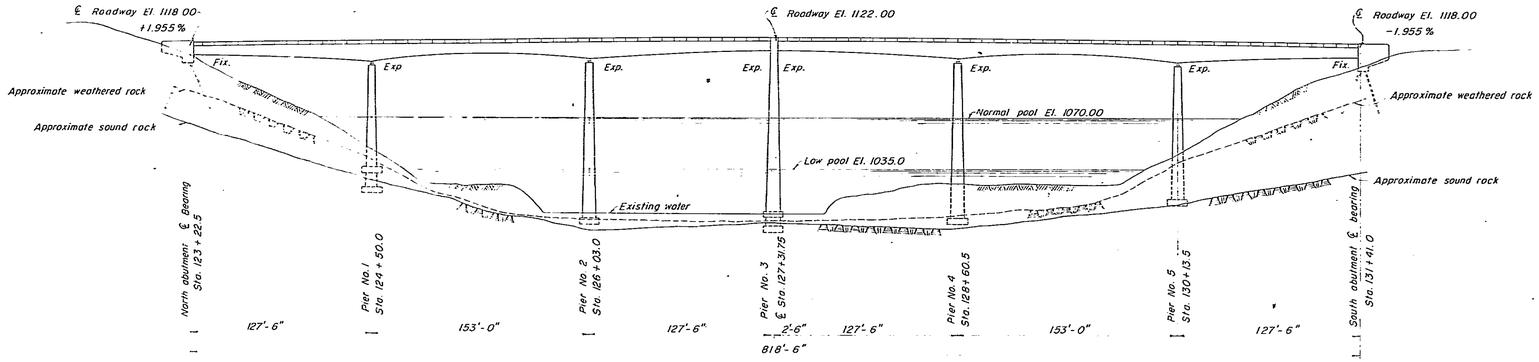

ELEVATION

SHOWING CENTERLINE PROFILE

NOTE:

Loading H20-S16-44 AASHO Standard Specifications for Highway Bridges.

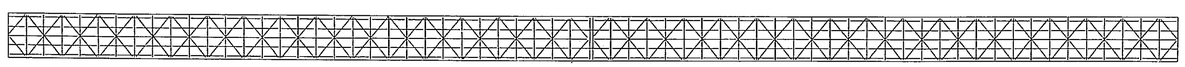

FLOOR PLAN

REVISION	DATE	DESCRIPTION	BY
	FEB. 1961	[illegible]	
	Dec 55	Revised footing Pier No. 5	

PATCHEN & ZIMMERMAN
ENGINEERS
AUGUSTA GEORGIA

CORPS OF ENGINEERS, U.S. ARMY
OFFICE OF THE DISTRICT ENGINEER
MOBILE, ALA.

DESIGNED		
DRAWN	J.R.G.	C.J.W.S.
TRACED	D.J.K.	C.J.W.S.
SUBMITTED		
RECOMMENDED		
APPROVED		

CHATTAHOOCHEE RIVER, GEORGIA
BUFORD RESERVOIR
U.S. 129 (GEORGIA STATE HIGHWAY NO. 11)
LONGSTREET BRIDGE
GENERAL PLAN AND ELEVATION

APPROVED FOR THE D.E. — LT. COLONEL, CORPS OF ENGINEERS, ASST. DISTRICT ENGINEER
DATE SEPTEMBER 1955

APPROVED FOR PATCHEN & ZIMMERMAN, ENGINEERS
DATE: JUNE 24, 1955

SCALE 1" = 40
FILE NO. A-24-6-470
SPEC. NO. CIVENG-01-076-56-8
DRAWING NO. 76/1
SHEET 2 OF 9

APP. B-1073