8/16/2012 Thu Aug 16 15:49:12 2012 ajune	\\gdot-dsn1\gocfg\resources\Gdot-2012.tbl	m:\M004204\DGN\Pavement\M004204sm06.dgn	STATE	PROJECT NUMBER	SHEET NO.	TOTAL SHEETS
			GA	M004204	91	116

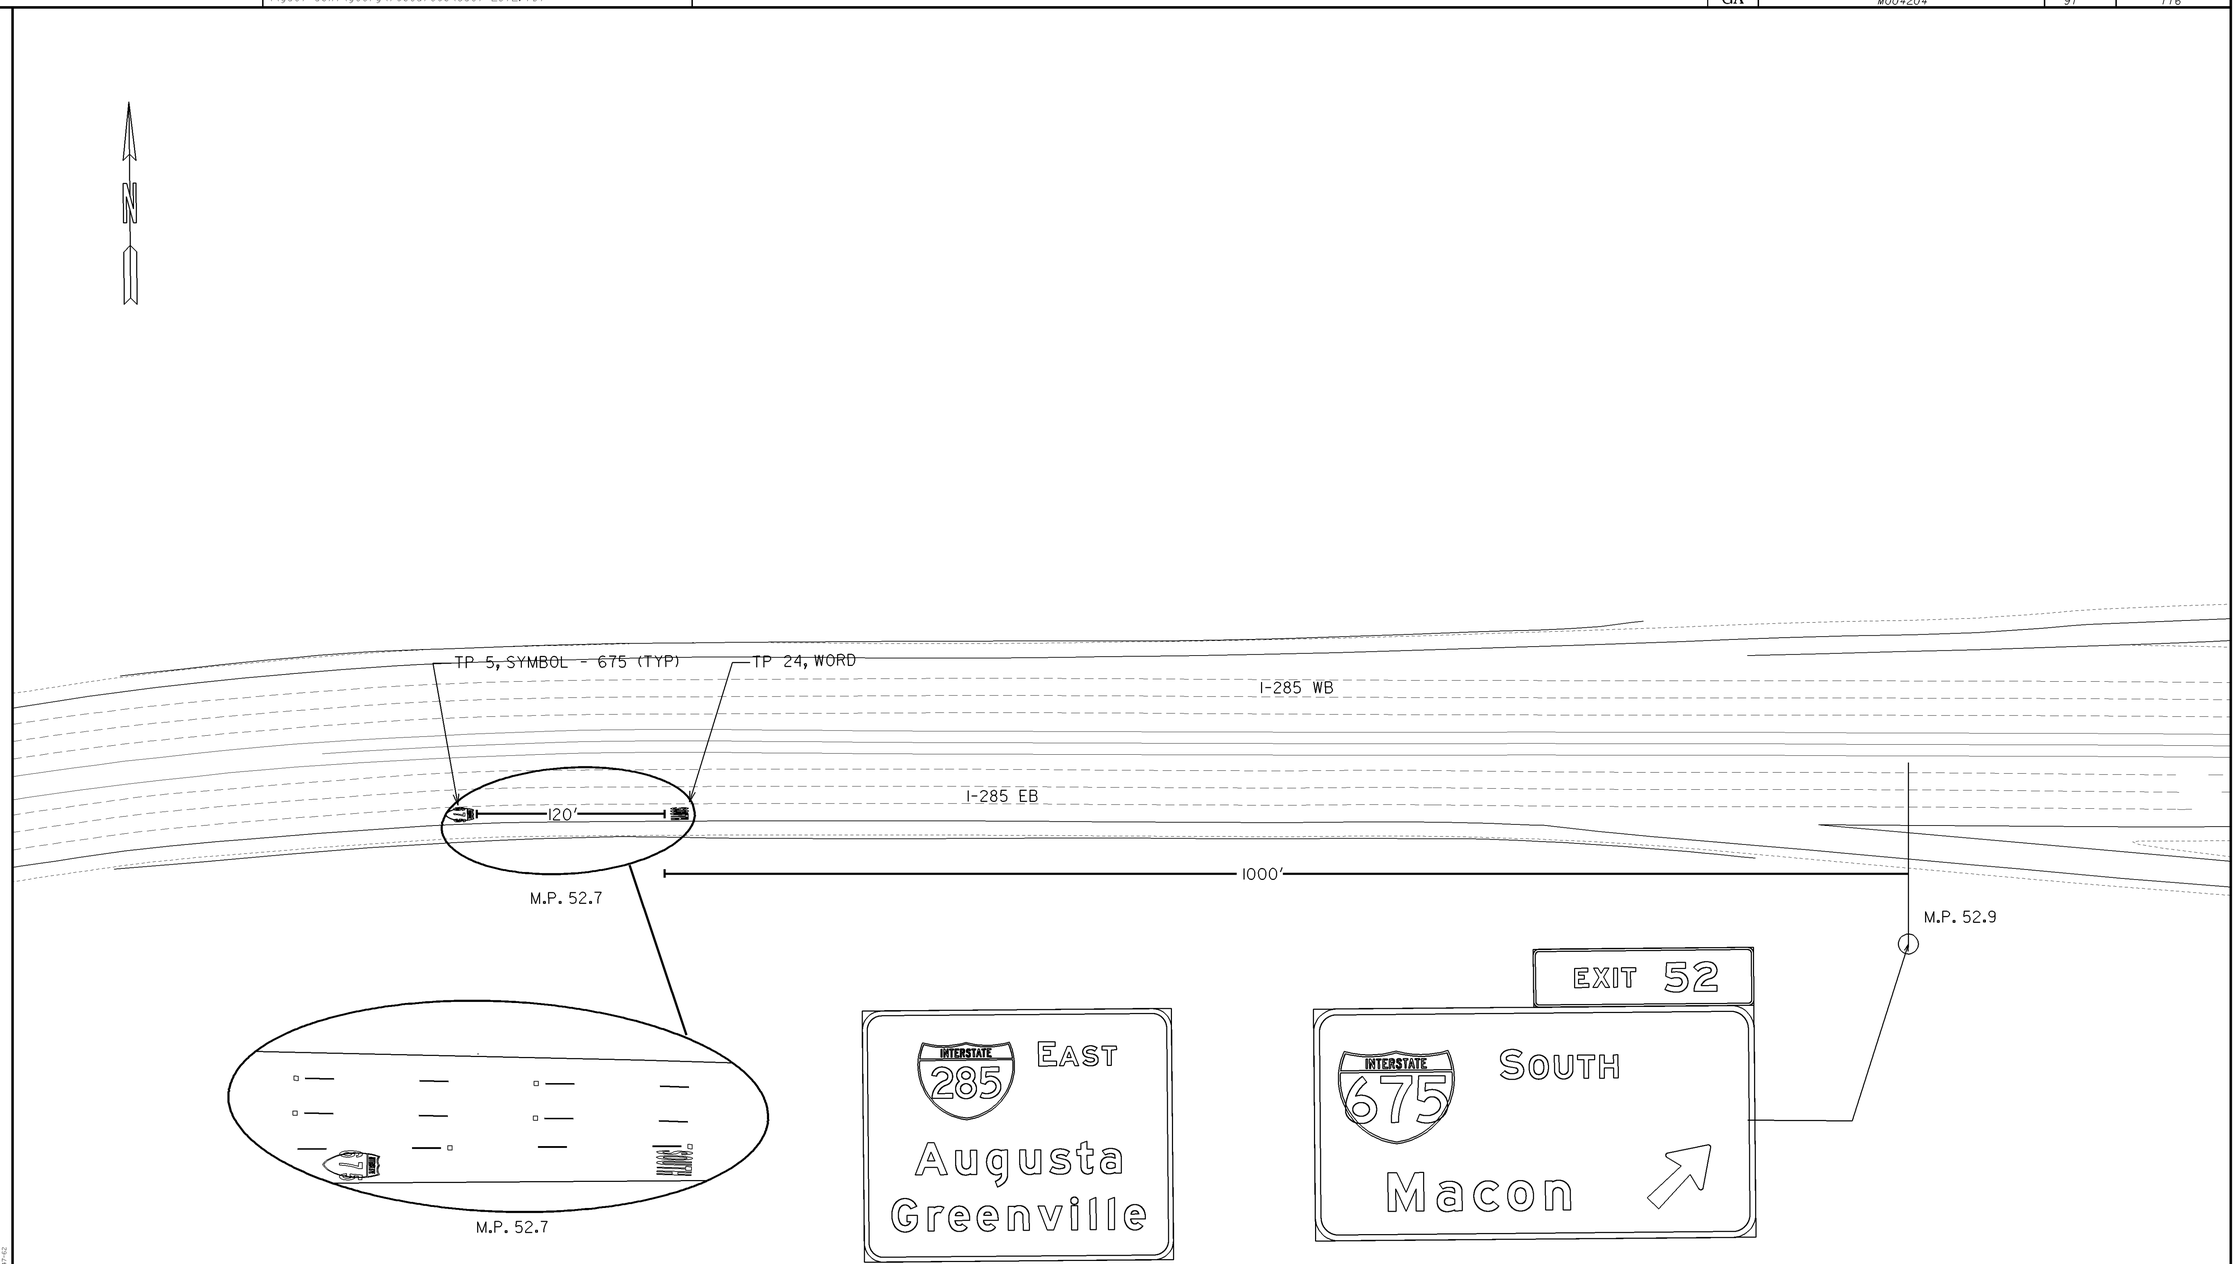

GEORGIA
DEPARTMENT OF TRANSPORTATION

REVISION DATES		

STATE OF GEORGIA
DEPARTMENT OF TRANSPORTATION
OFFICE: ROADWAY DESIGN

SIGNING AND MARKING PLANS

I-285 WB

DRAWING No. 26-076

3/1/2007 GPLN