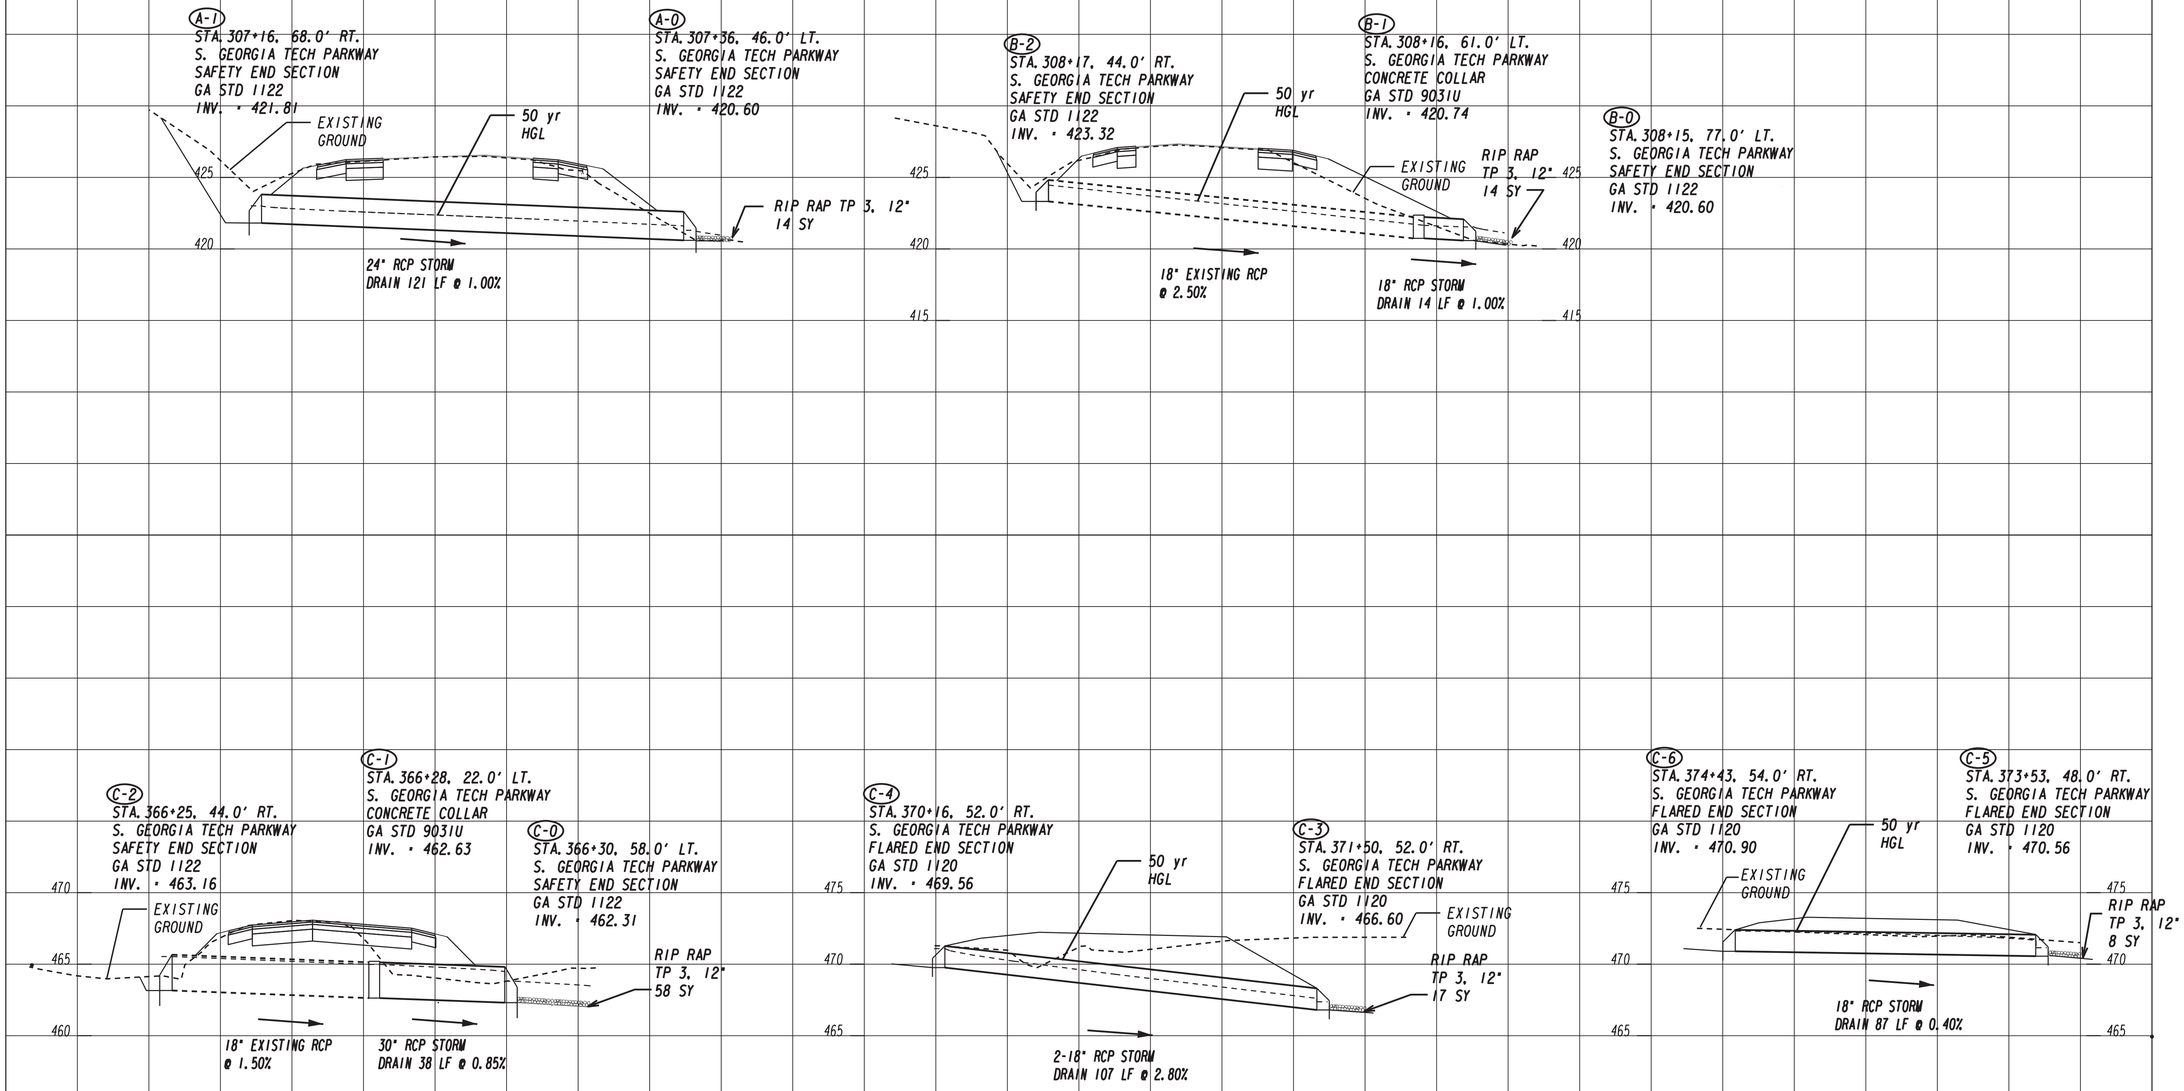

Baker
3595 ENGINEERING DRIVE
NORCROSS, GEORGIA 30092
(770) 263-9118

HORZ. 1" = 20'
VERT. 1" = 5'

REVISION DATES

STATE OF GEORGIA
DEPARTMENT OF TRANSPORTATION

DRAINAGE PROFILES

S. GEORGIA TECH PARKWAY

DRAWING No. 22-001

3/1/2007 GRIEDG