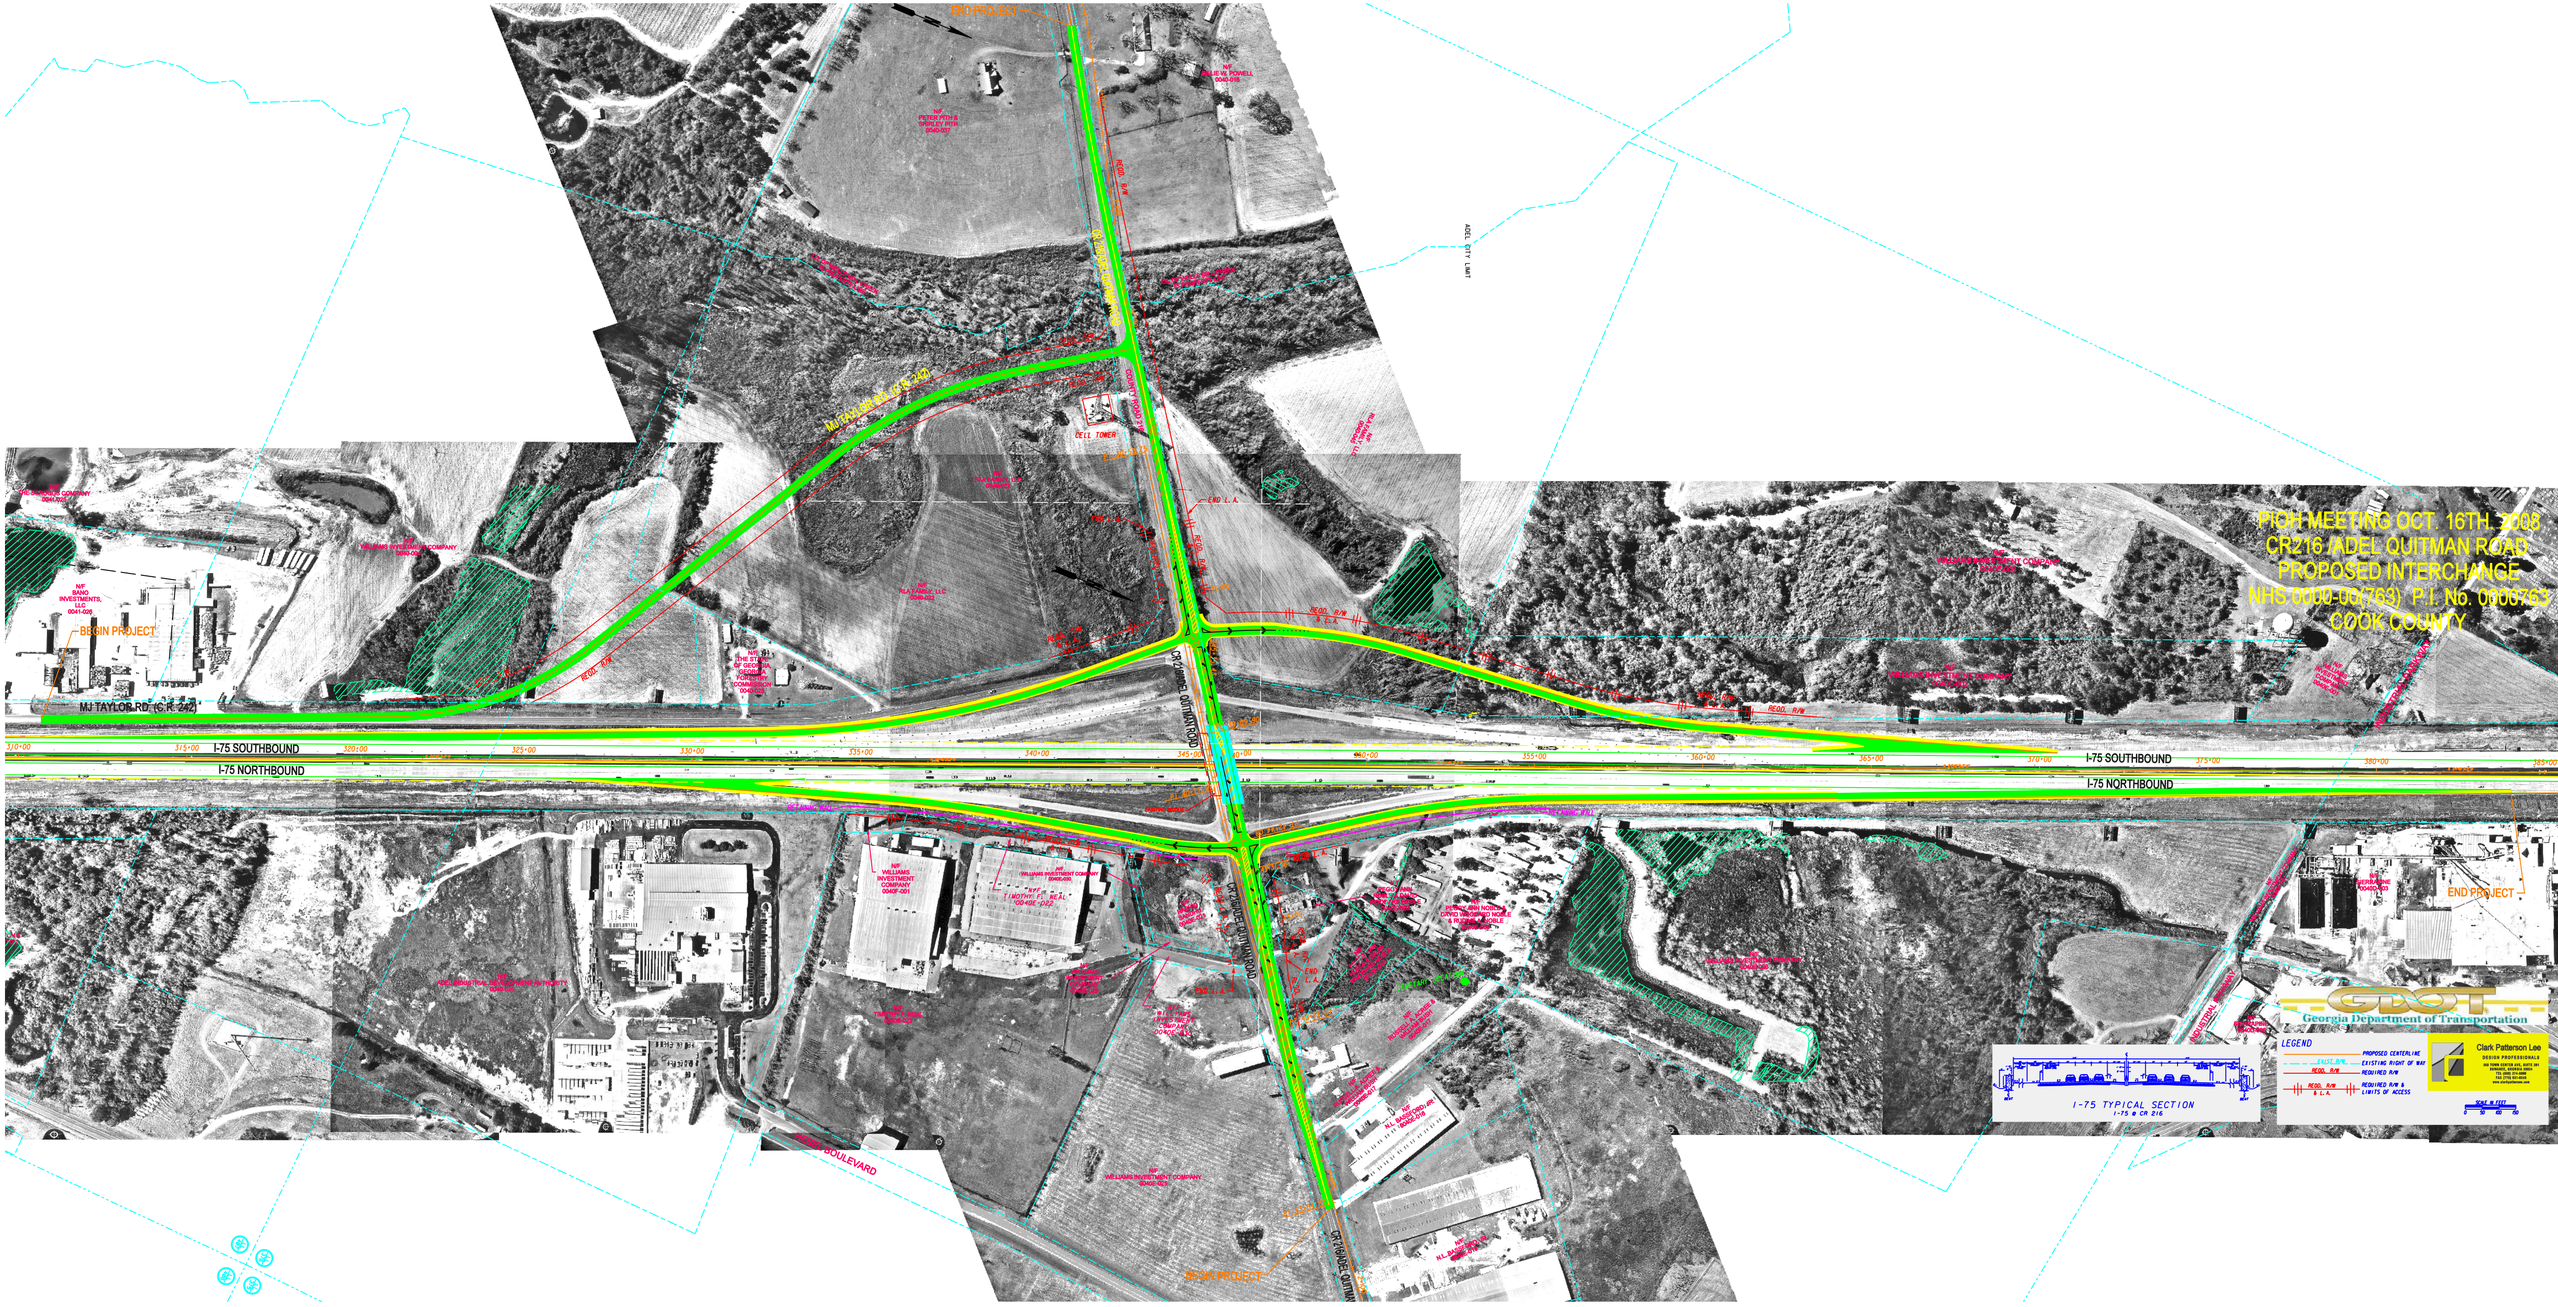
PIOH MEETING OCT. 16TH 2008
CR216 (ADEL QUITMAN ROAD)
PROPOSED INTERCHANGE
NHS 0000-00(769); P.I. No. 0000763
COOK COUNTY
BEGIN PROJECT
END PROJECT
MJ TAYLOR RD. (C.R. 242)
I-75 SOUTHBOUND
I-75 NORTHBOUND
CR216 (ADEL QUITMAN ROAD)
REGEL BOULEVARD
REQD. R/W
END L.A.
I-75 TYPICAL SECTION
I-75 @ CR 216
LEGEND
PROPOSED CENTERLINE
EXISTING RIGHT OF WAY
REQUIRED R/W
REQUIRED R/W & LIMITS OF ACCESS
GDOT
Georgia Department of Transportation
Clark Patterson Lee
DESIGN PROFESSIONALS