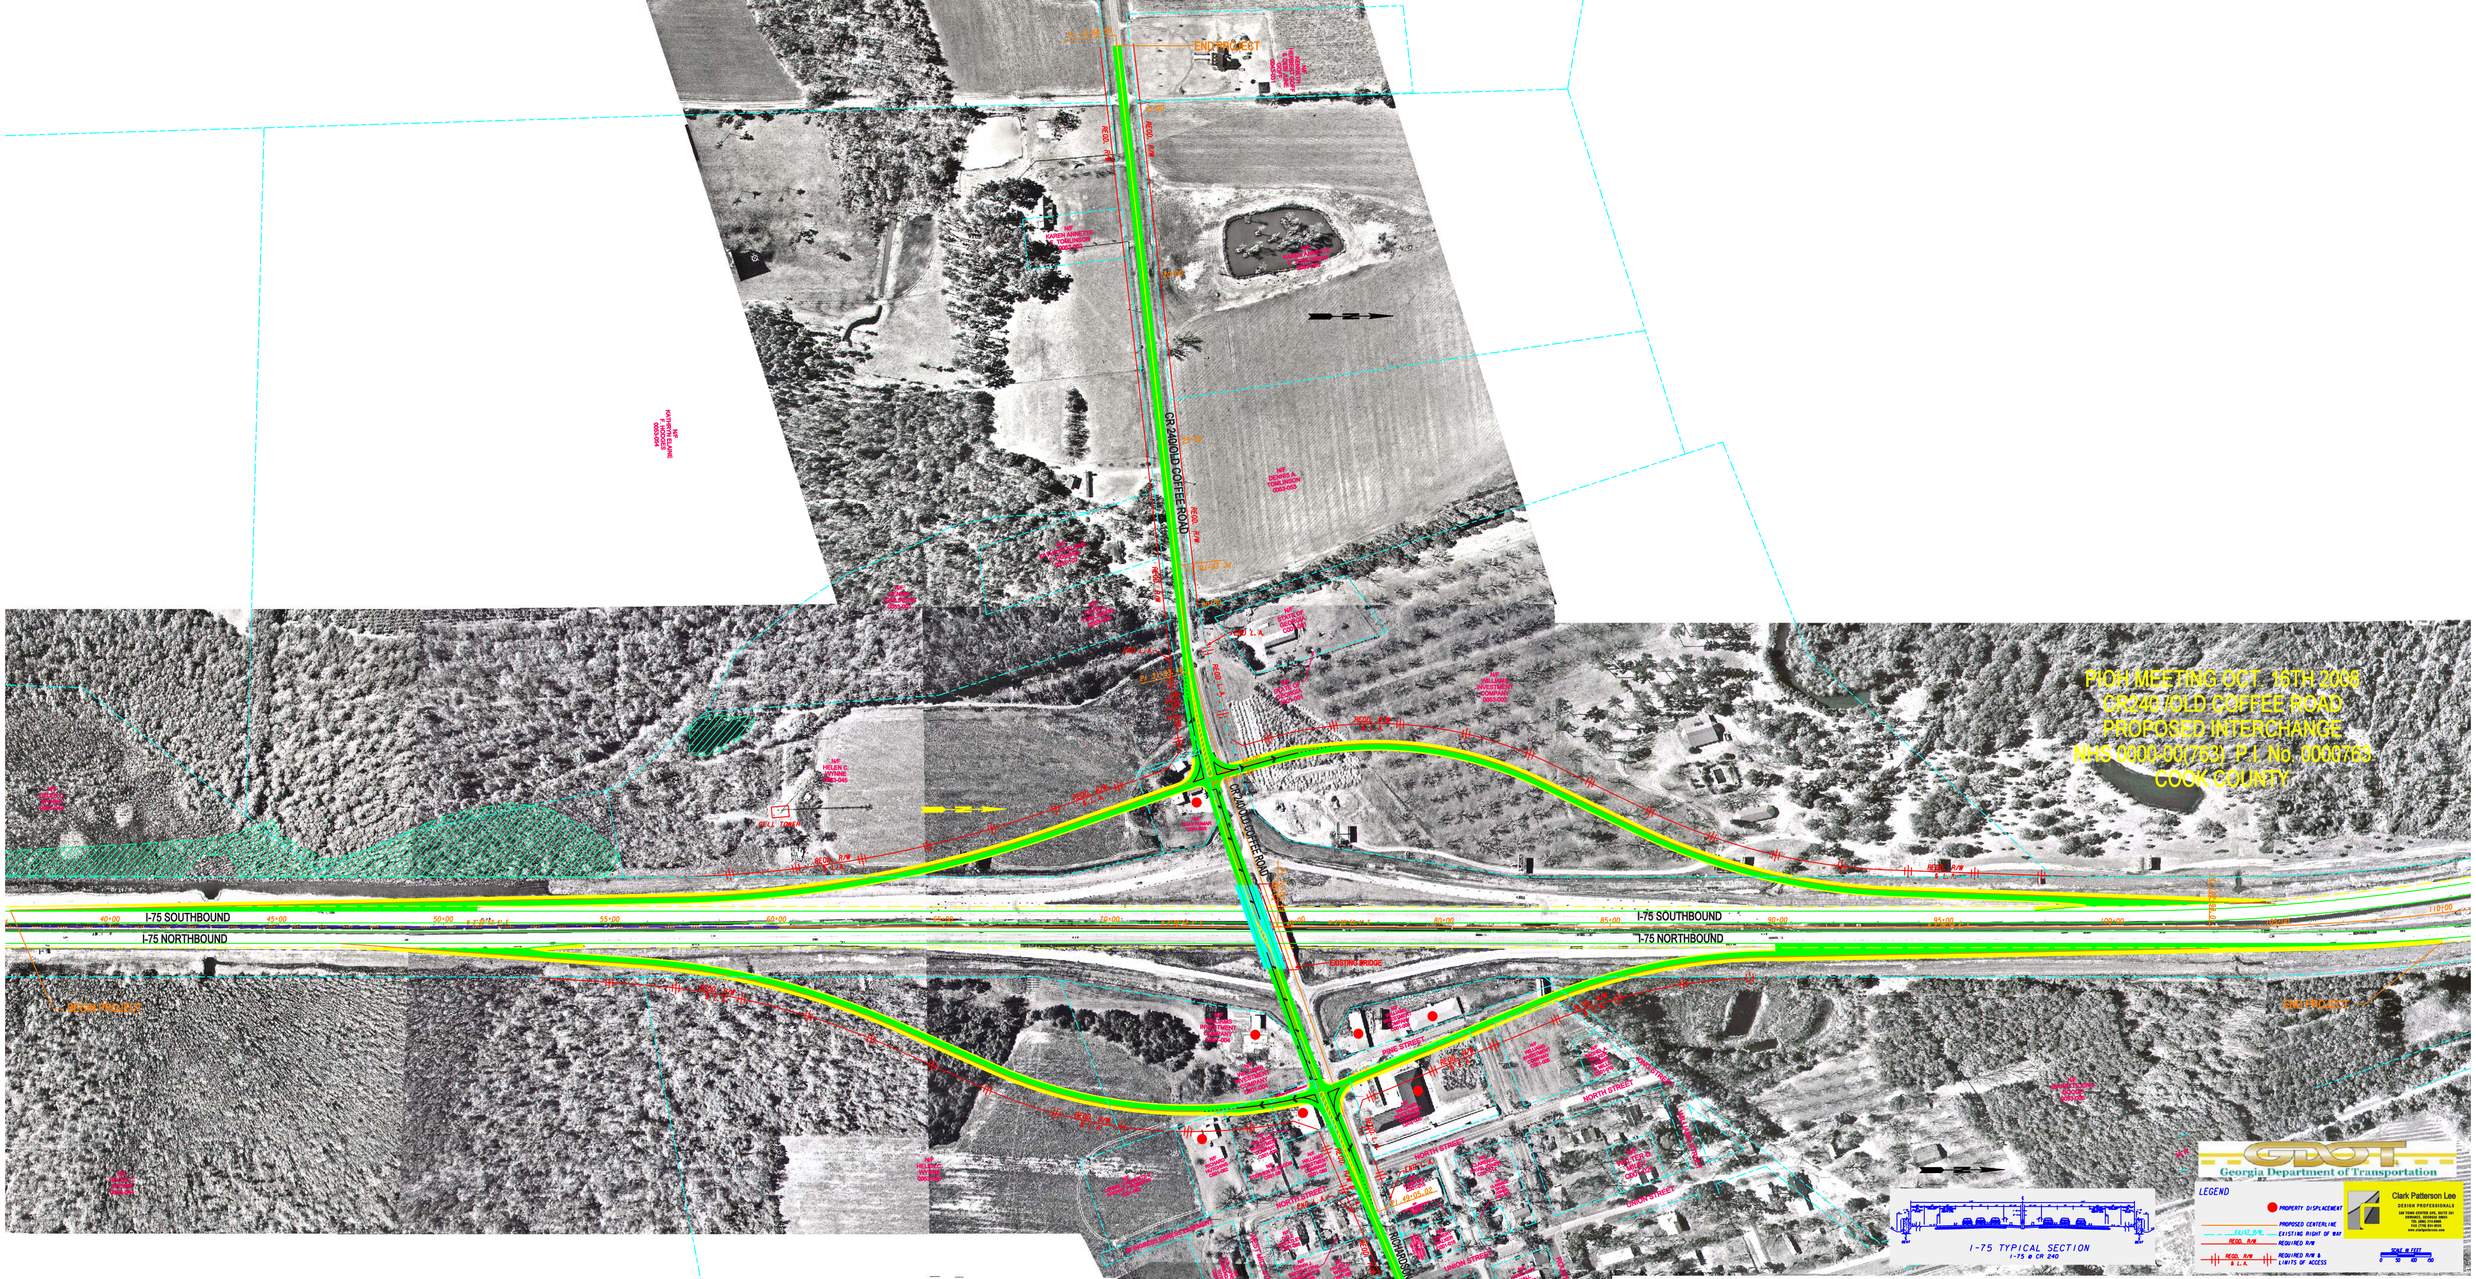
PIOH MEETING OCT. 16TH 2008
CR 240/OLD COFFEE ROAD
PROPOSED INTERCHANGE
NHS-0200-00(758), P.I. No. 0000763
COOK COUNTY
I-75 SOUTHBOUND
I-75 NORTHBOUND
CR 240/OLD COFFEE ROAD
PROGRESS ST
NORTH STREET
EXISTING BRIDGE
END PROJECT
I-75 TYPICAL SECTION
I-75 @ CR 240
LEGEND
PROPERTY DISPLACEMENT
PROPOSED CENTERLINE
EXISTING RIGHT OF WAY
REQUIRED R/W
REQUIRED R/W & LIMITS OF ACCESS
GDOT
Georgia Department of Transportation
Clark Patterson Lee