I-75 @ CR253/ BARNEYVILLE RD

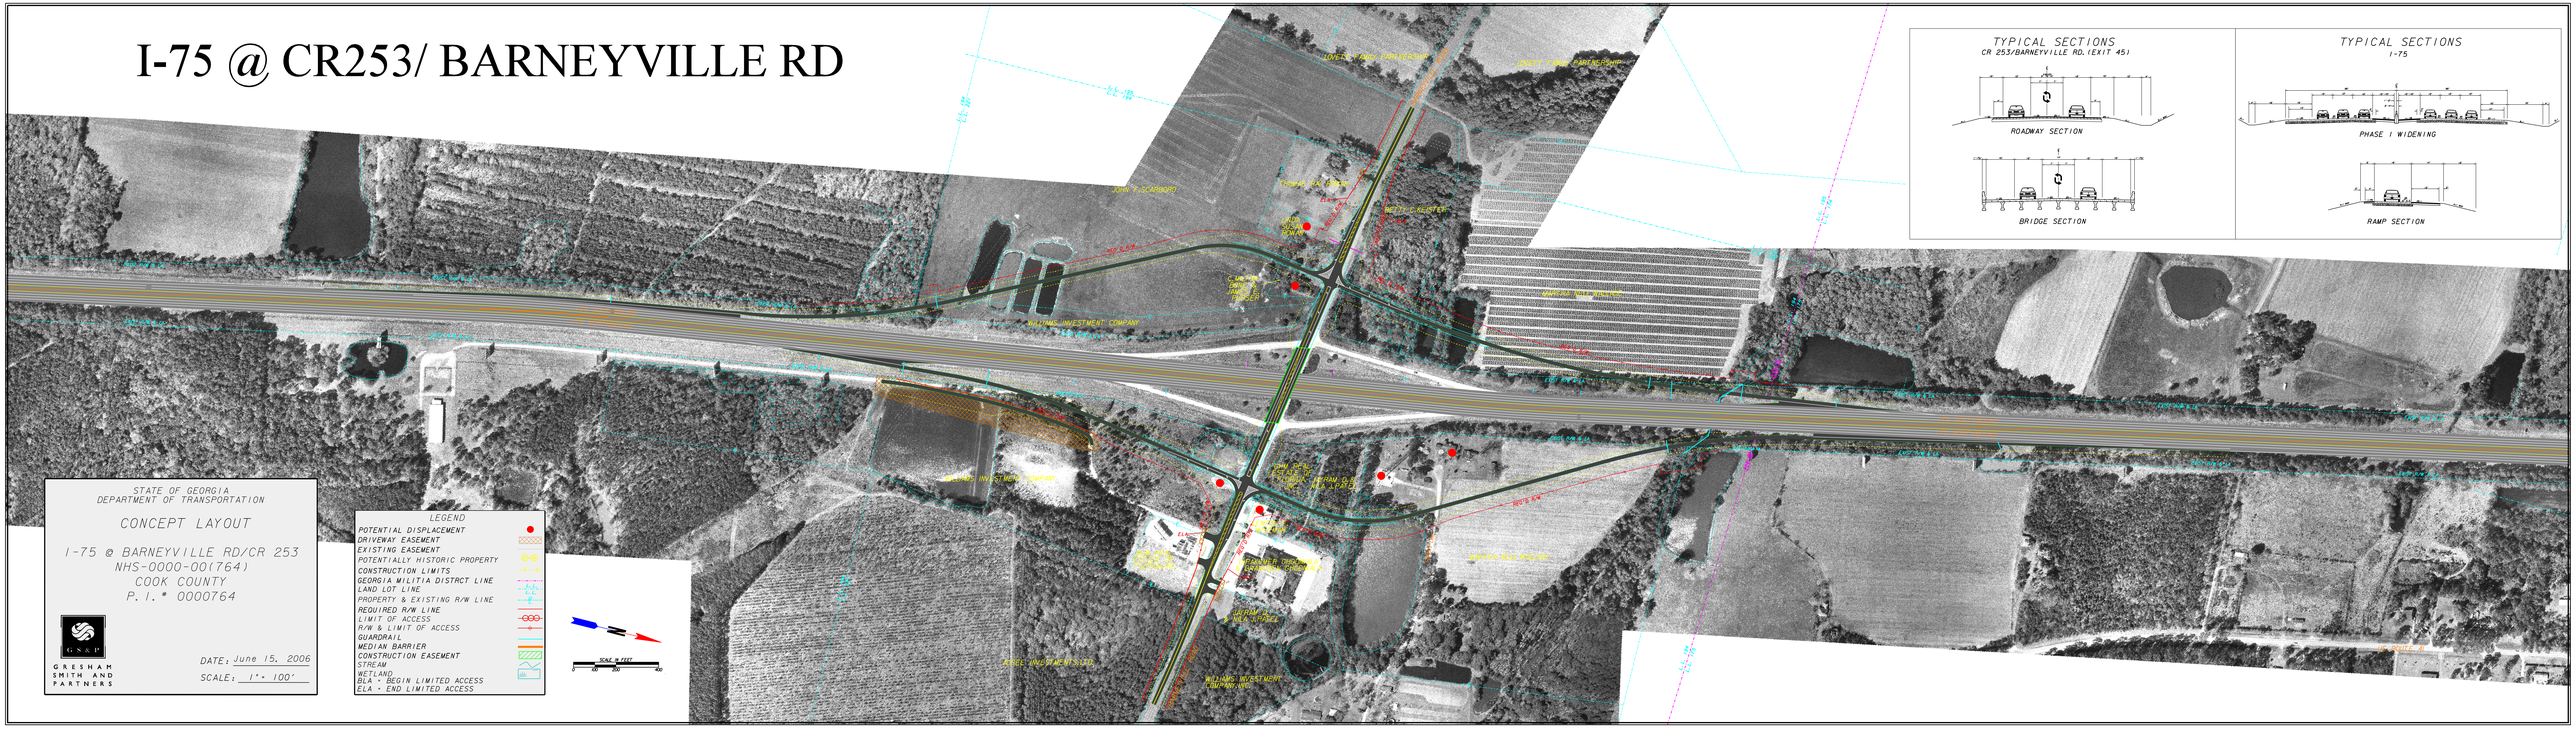
TYPICAL SECTIONS
CR 253/BARNEYVILLE RD. (EXIT 45)
ROADWAY SECTION
BRIDGE SECTION
TYPICAL SECTIONS
I-75
PHASE I WIDENING
RAMP SECTION
STATE OF GEORGIA
DEPARTMENT OF TRANSPORTATION
CONCEPT LAYOUT
I-75 @ BARNEYVILLE RD/CR 253
NHS-0000-00(764)
COOK COUNTY
P.I.# 0000764
GS&P
GRESHAM SMITH AND PARTNERS
DATE: June 15, 2006
SCALE: 1" = 100'
LEGEND
POTENTIAL DISPLACEMENT
DRIVEWAY EASEMENT
EXISTING EASEMENT
POTENTIALLY HISTORIC PROPERTY
CONSTRUCTION LIMITS
GEORGIA MILITIA DISTRCT LINE
LAND LOT LINE
PROPERTY & EXISTING R/W LINE
REQUIRED R/W LINE
LIMIT OF ACCESS
R/W & LIMIT OF ACCESS
GUARDRAIL
MEDIAN BARRIER
CONSTRUCTION EASEMENT
STREAM
WETLAND
BLA - BEGIN LIMITED ACCESS
ELA - END LIMITED ACCESS
SCALE IN FEET
0 100 200 400
WILLIAMS INVESTMENT COMPANY
WILLIAMS INVESTMENT COMPANY
WILLIAMS INVESTMENT COMPANY