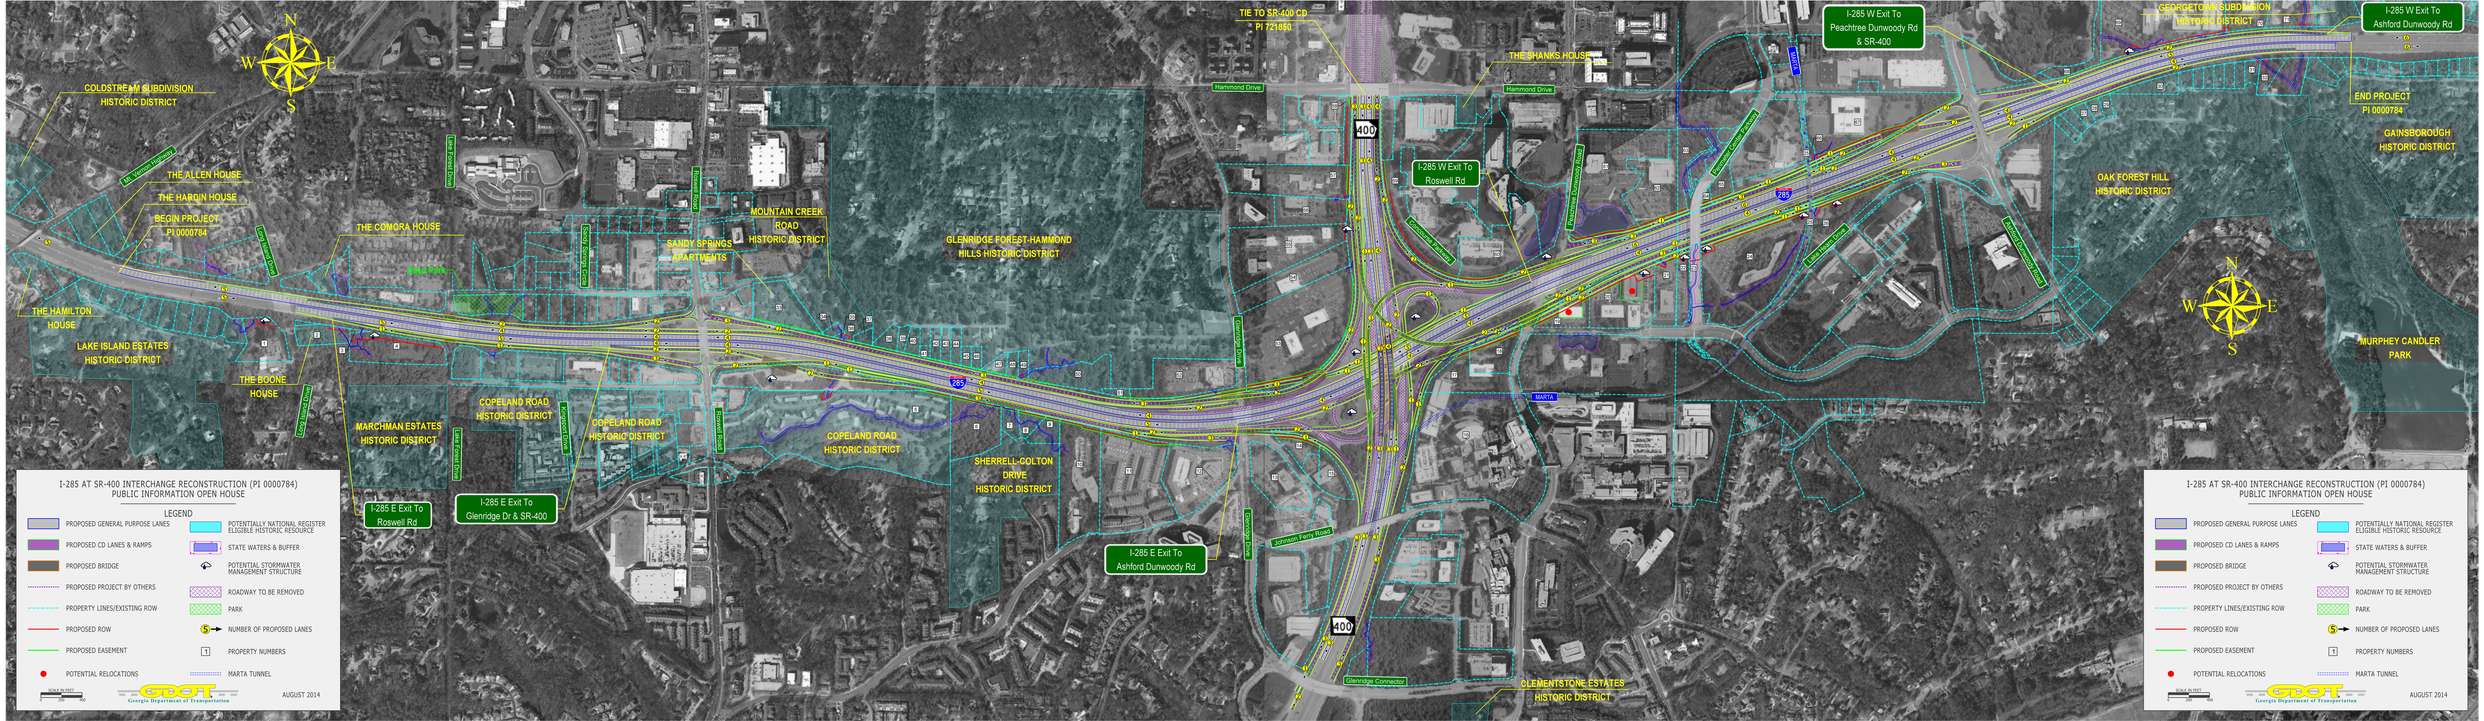

I-285 AT SR-400 INTERCHANGE RECONSTRUCTION (PI 0000784)
PUBLIC INFORMATION OPEN HOUSE
LEGEND
PROPOSED GENERAL PURPOSE LANES
PROPOSED CD LANES & RAMPS
PROPOSED BRIDGE
PROPOSED PROJECT BY OTHERS
PROPERTY LINES/EXISTING ROW
PROPOSED ROW
PROPOSED EASEMENT
POTENTIAL RELOCATIONS
POTENTIALLY NATIONAL REGISTER ELIGIBLE HISTORIC RESOURCE
STATE WATERS & BUFFER
POTENTIAL STORMWATER MANAGEMENT STRUCTURE
ROADWAY TO BE REMOVED
PARK
NUMBER OF PROPOSED LANES
PROPERTY NUMBERS
MARTA TUNNEL
SCALE IN FEET
GDOT
Georgia Department of Transportation
AUGUST 2014