PUBLIC INFORMATION OPEN HOUSE DISPLAY
I-20W H.O.V. LANES FROM SR-6/THORNTON RD. TO SR-280/N. E. HOLMES DR.
DOUGLAS, COBB, AND FULTON COUNTIES
GDOT PROJECT NHS-0001-00(760) MARCH 05

PREPARED FOR

PLANS PREPARED BY
EARTH TECH
1400 TOWN CENTER ROAD
SUITE 200
MARIETTA, GA 30068
(770) 984-4400

LEGEND
ON RAMPS/C-D'S
OFF RAMPS/C-D'S
HOV LANES
HOV RAMPS
RETAINING WALL
SOUND BARRIER
BASELINES/CENTERLINES
PROPERTY LINE
STREAMS
JURISDICTIONAL STREAMS
CITY LIMITS / COUNTY LINES
PROPOSED RIGHT OF WAY
PROPOSED SOUND BARRIERS
PROPOSED TRAFFIC SIGNAL
HISTORICAL BOUNDARY

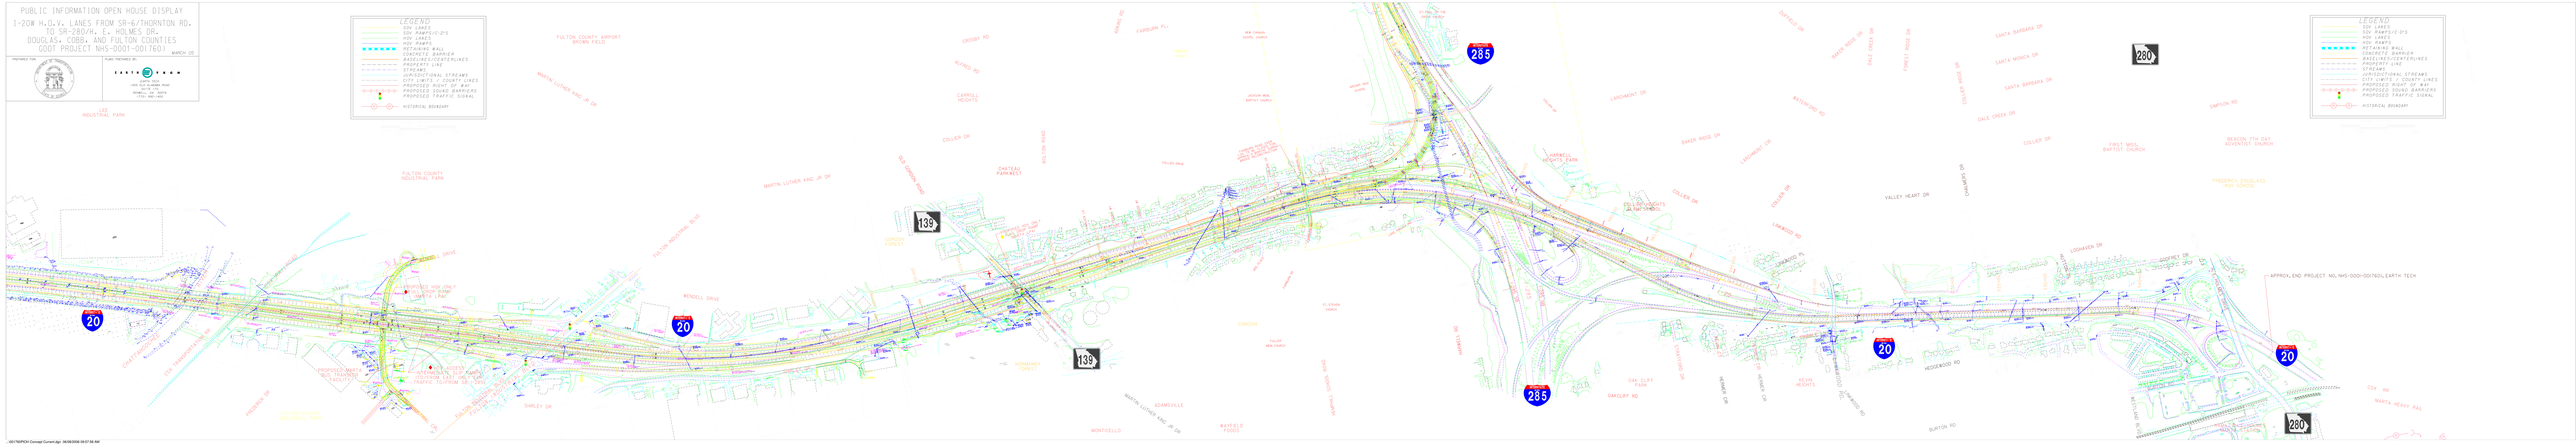

\\GDT\TRDPCH\Concept-Current.dgn 06/08/2006 09:57:58 AM