US 82 BUSINESS/US 19 BUSINESS/SR520
PI # 0002445
PROJECT # NHS-0002-00(445)

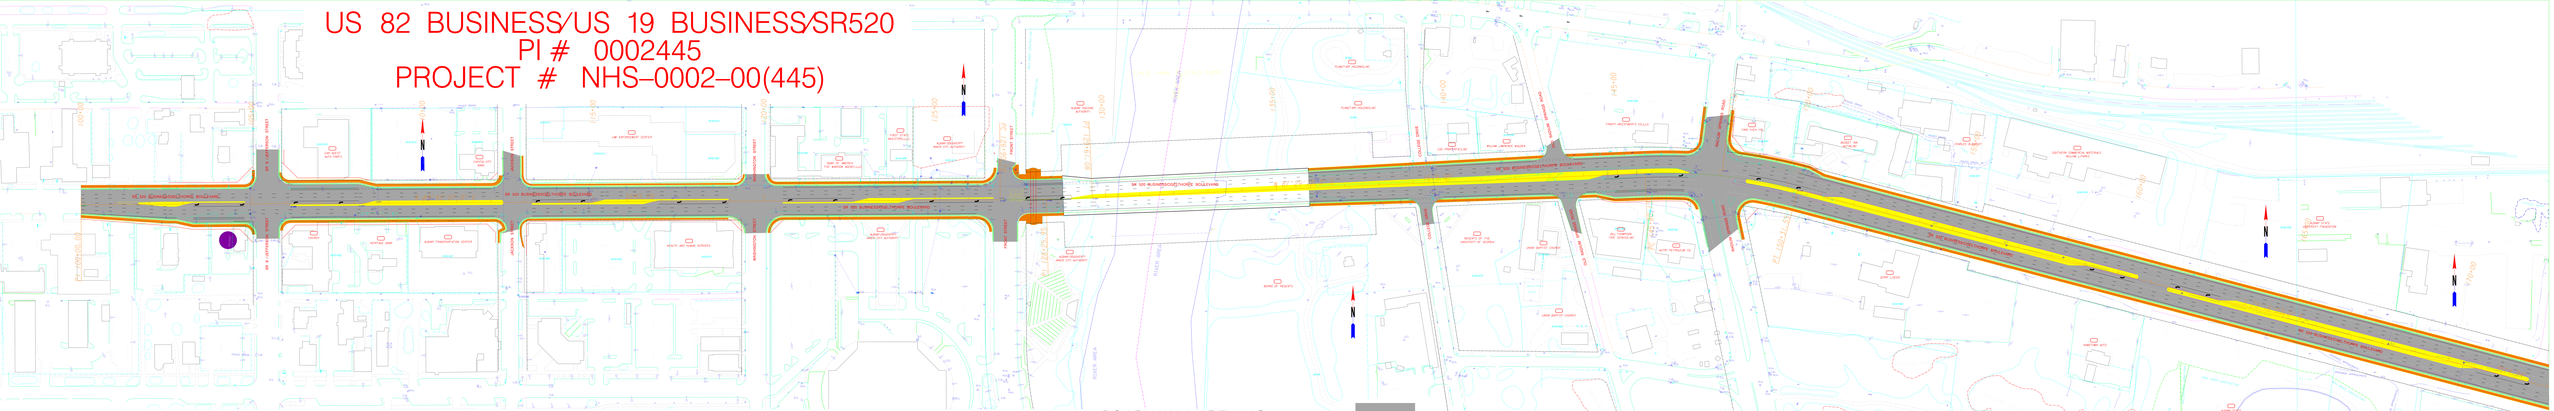

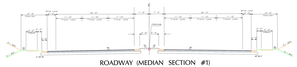

ROADWAY (MEDIAN SECTION #1)
FROM JEFFERSON STREET TO
FRONT STREET

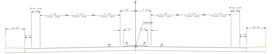

BRIDGE TYPICAL SECTION #1
OVER THE FLINT RIVER

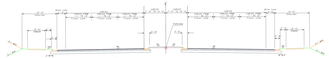

ROADWAY (MEDIAN SECTION #2)
FROM FLINT RIVER BRIDGE
TO RADIUM SPRINGS ROAD

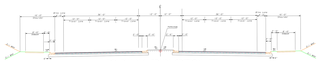

ROADWAY (MEDIAN SECTION #3)
FROM RADIUM SPRINGS ROAD
TO THORNTON DRIVE

ROADWAY WIDENING

RAISED MEDIAN

SIDEWALK

DISPLACEMENTS – COMMERCIAL

DISPLACEMENTS – RESIDENTIAL