SR 316 HOV

PROJECT: MSL00-0003-00(168) GWINNETT COUNTY
PI# 0003168

LEGEND

- PROPOSED PAVEMENT
- PROPOSED BRIDGE
- PROPOSED HOV
- PROPOSED COLLECTOR-DISTRIBUTOR
- PROPOSED MEDIAN / SIDEWALK
- PROPOSED CONCRETE BARRIER
- PROPOSED RETAINING WALL
- GRASS
- SIGNALIZED INTERSECTION
- PROPERTY LINE
- EXISTING R / W
- CONSTRUCTION LIMITS
- PROPOSED R / W
- EASEMENT
- DRIVEWAY EASEMENT
- LIMIT OF ACCESS R/W
- DISPLACEMENT

SCALE IN FEET
0 100 200 400
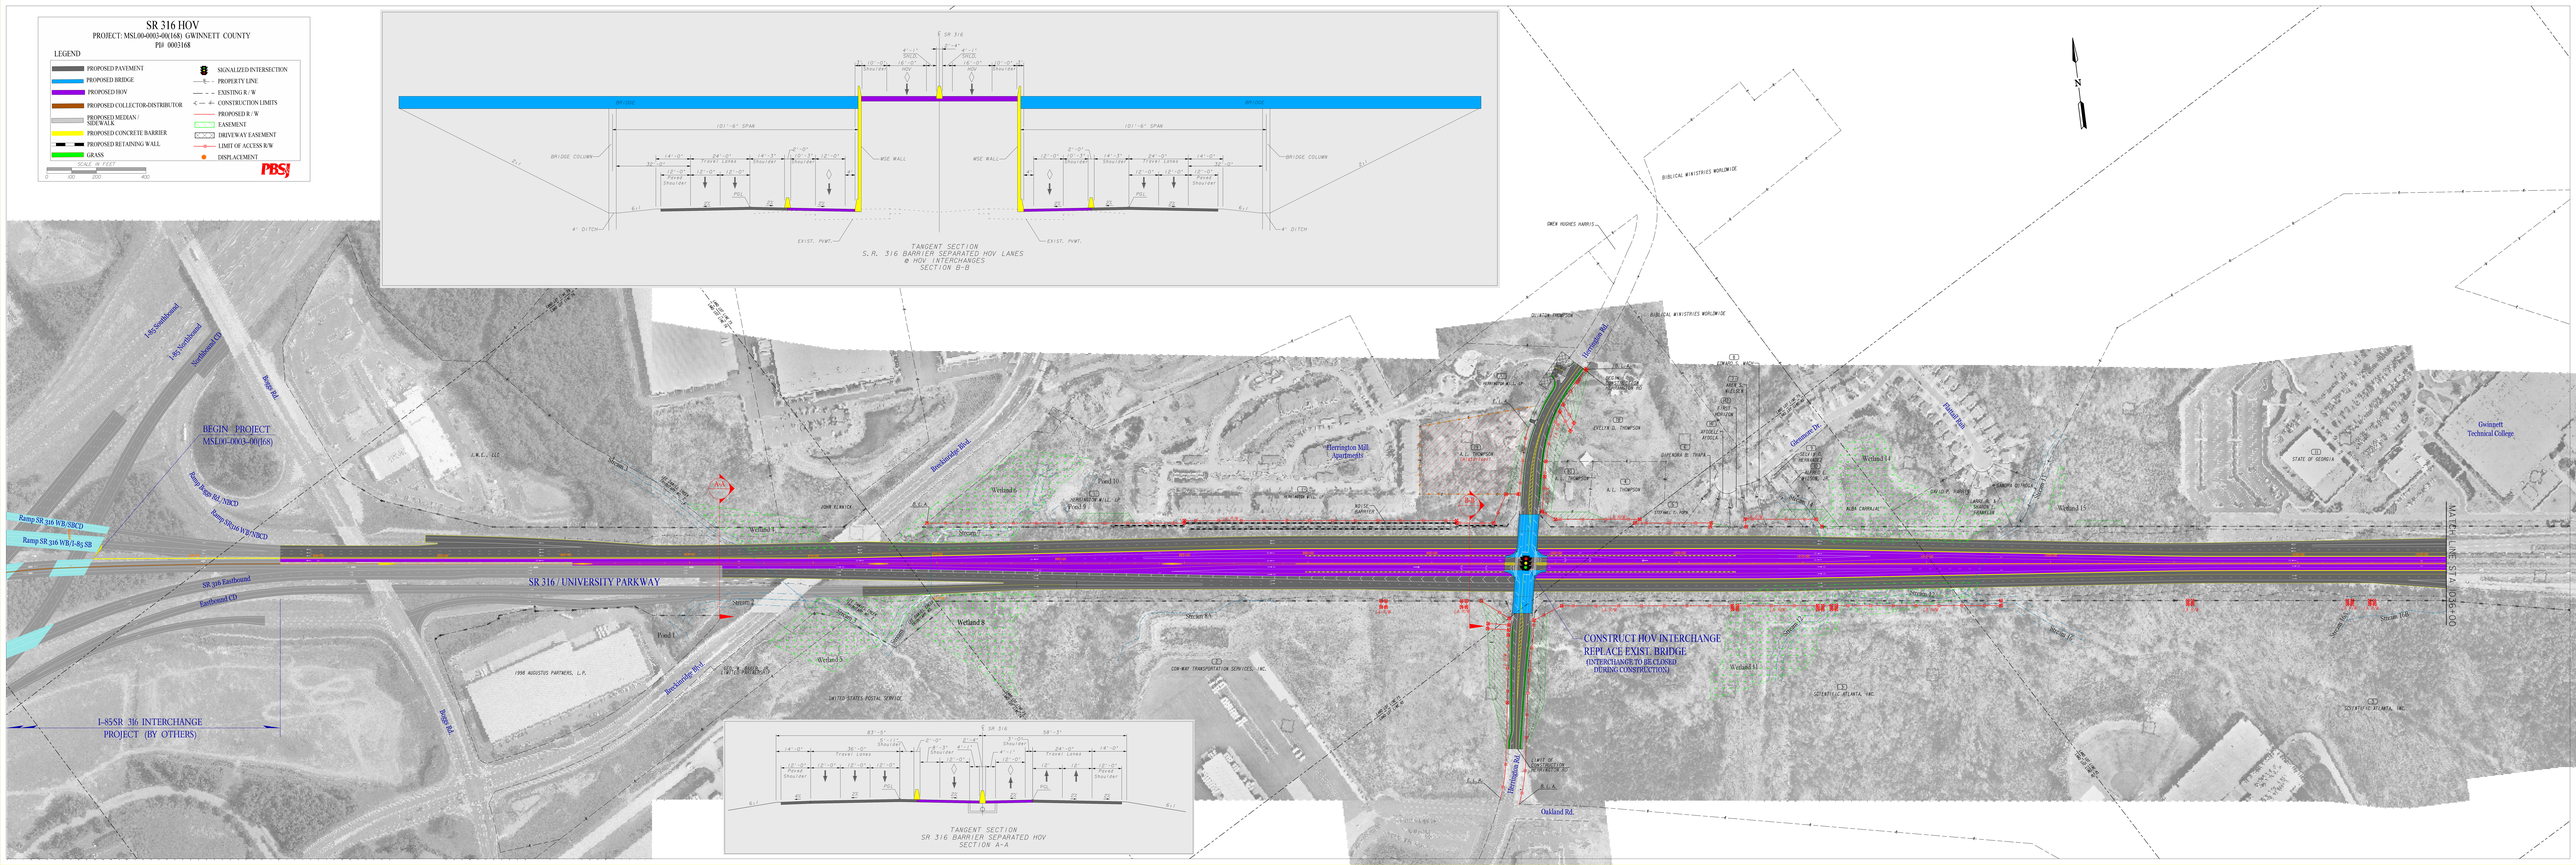
PBS&J