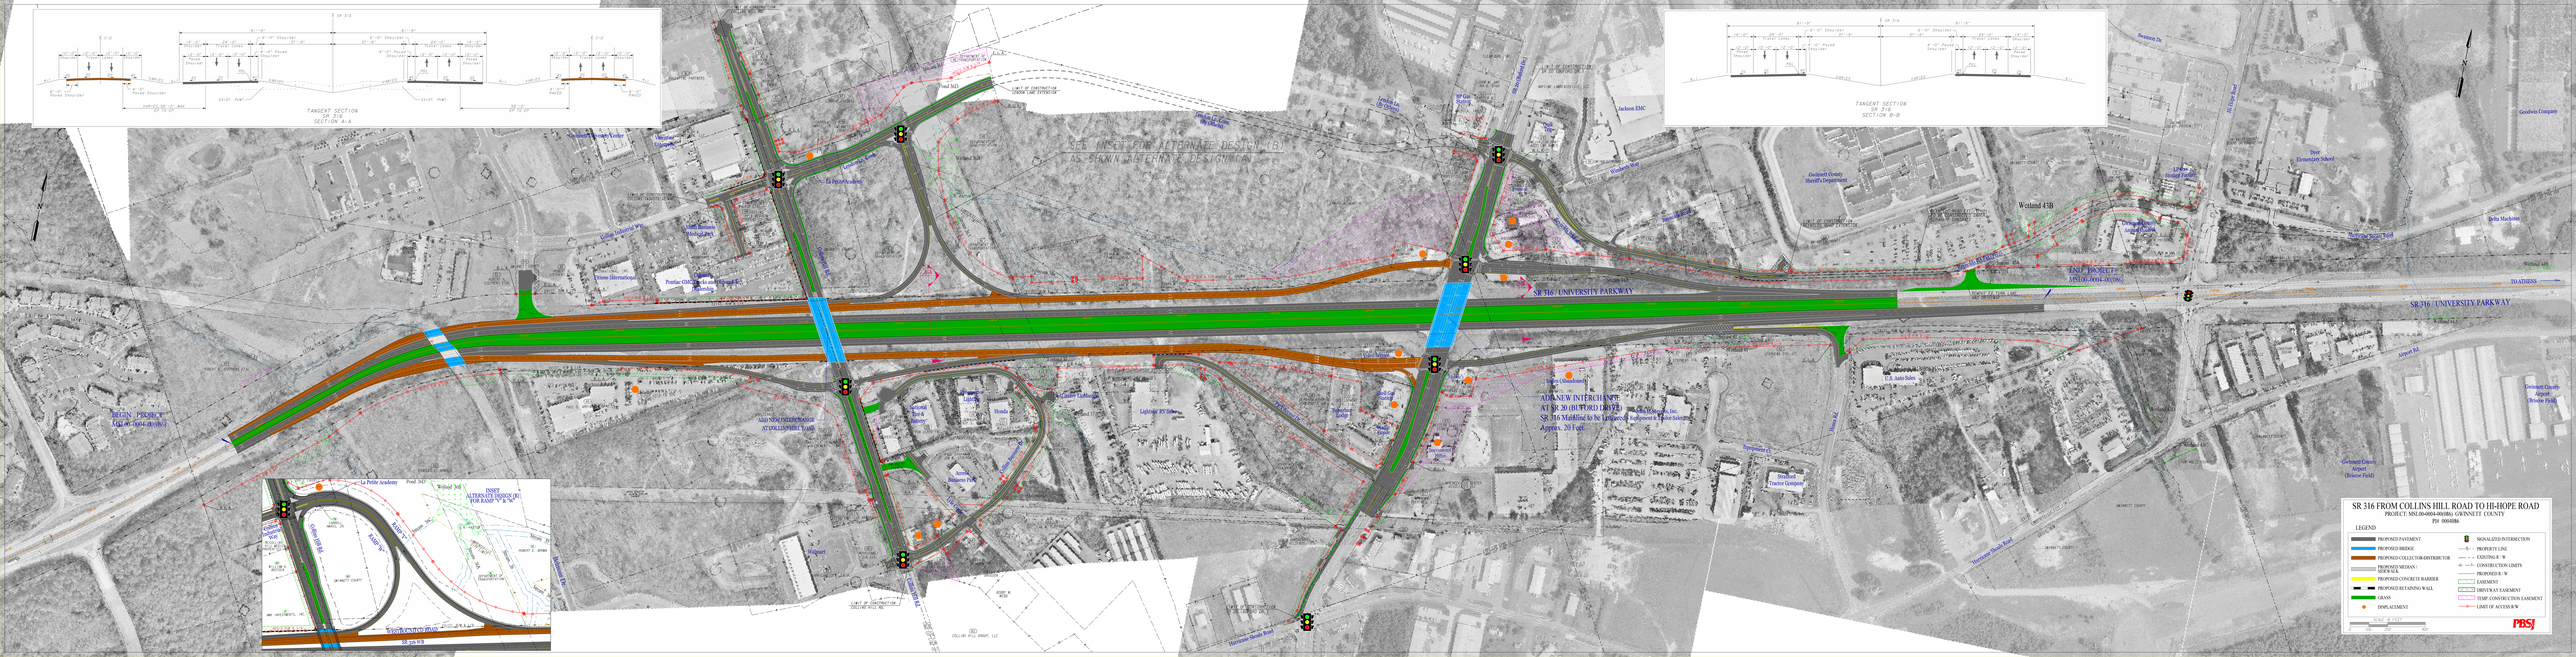
TANGENT SECTION
SR 316
SECTION A-A
TANGENT SECTION
SR 316
SECTION B-B
SEE INSET FOR ALTERNATE DESIGN (B)
AS SHOWN ALTERNATIVE DESIGN (A)
SR 316 / UNIVERSITY PARKWAY
ADD NEW INTERCHANGE
AT SR 20 (BUFORD DRIVE)
SR 316 Modified to be Largely
Eastbound Exit Ramp
Approx. 20 Feet
BEGIN PROJECT
END PROJECT
TO ATHENS
Wetland 43B
Pond 36D
Pond 36E
Wetland 36B
INSET
ALTERNATE DESIGN (B)
FOR RAMP "A" & "B"
SR 316 / SR 20
SR 316 FROM COLLINS HILL ROAD TO HI-HOPE ROAD
PROJECT: M/H-0040-00(886) GWINNETT COUNTY
PI# 0004886
LEGEND
PROPOSED PAVEMENT
PROPOSED BRIDGE
PROPOSED COLLECTOR-DISTRIBUTOR
PROPOSED MEDIAN / ISLAND/ S.A.
PROPOSED CONCRETE BARRIER
PROPOSED RETAINING WALL
GRASS
DISPLACEMENT
SIGNALIZED INTERSECTION
PROPERTY LINE
EXISTING R / W
CONSTRUCTION LIMITS
PROPOSED R / W
EASEMENT
DRIVEWAY EASEMENT
TEMP. CONSTRUCTION EASEMENT
LIMIT OF ACCESS R/W
PBSJ