GDOT Georgia Department of Transportation

P. I. No. XXXXXXX

CENTERLINE RUMBLE STRIP PLACEMENT AT INTERSECTIONS

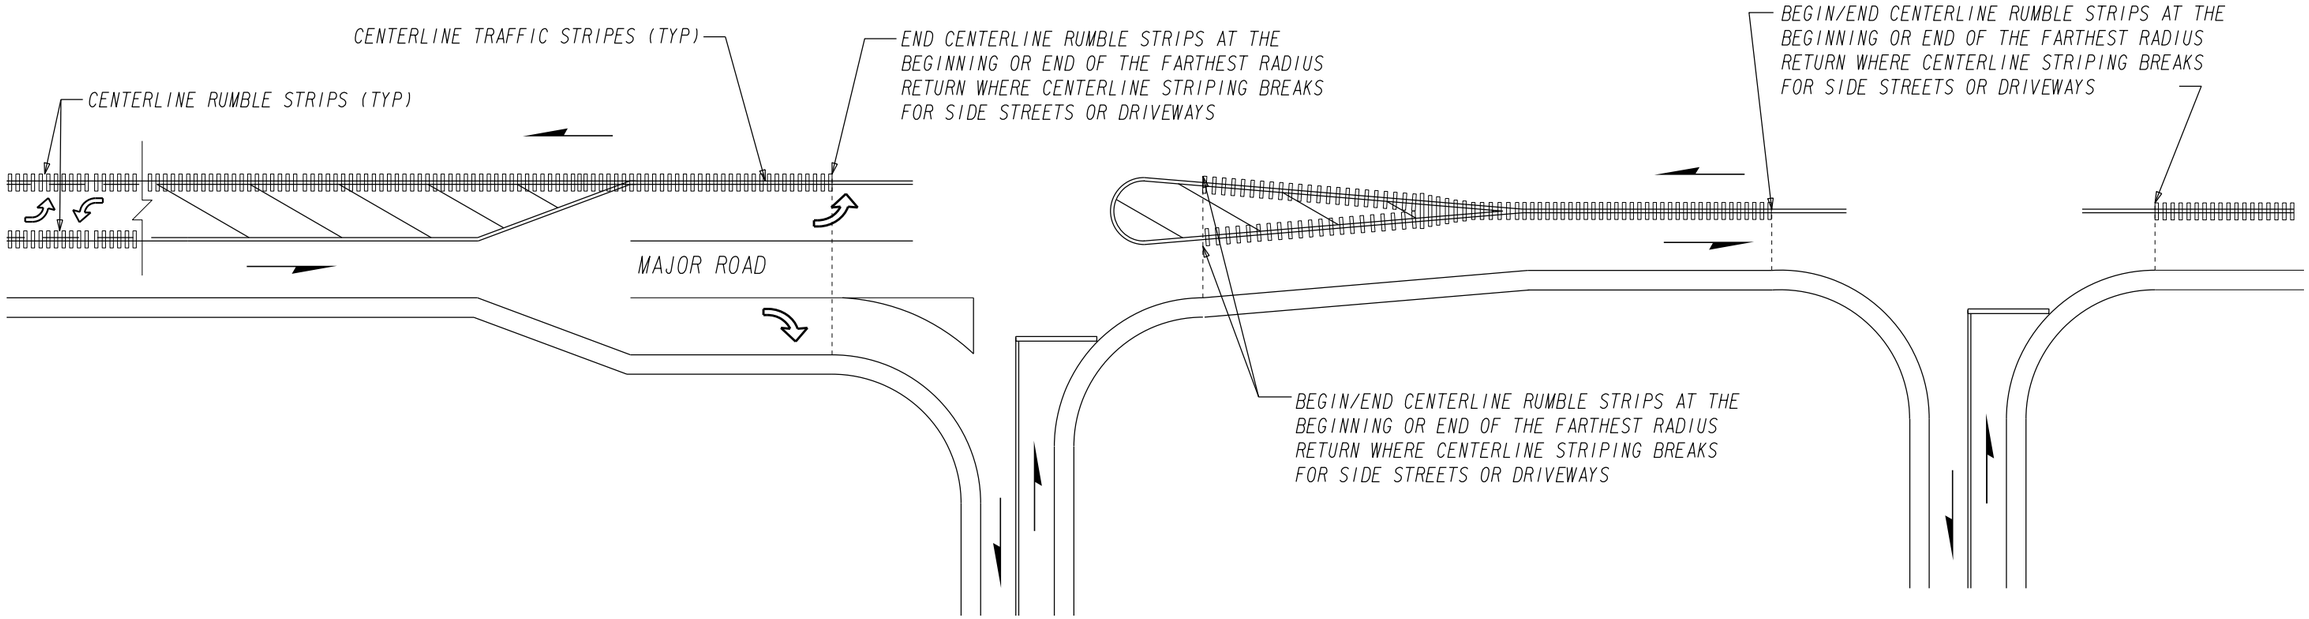

CENTERLINE RUMBLE STRIP PLACEMENT AT DRIVEWAYS

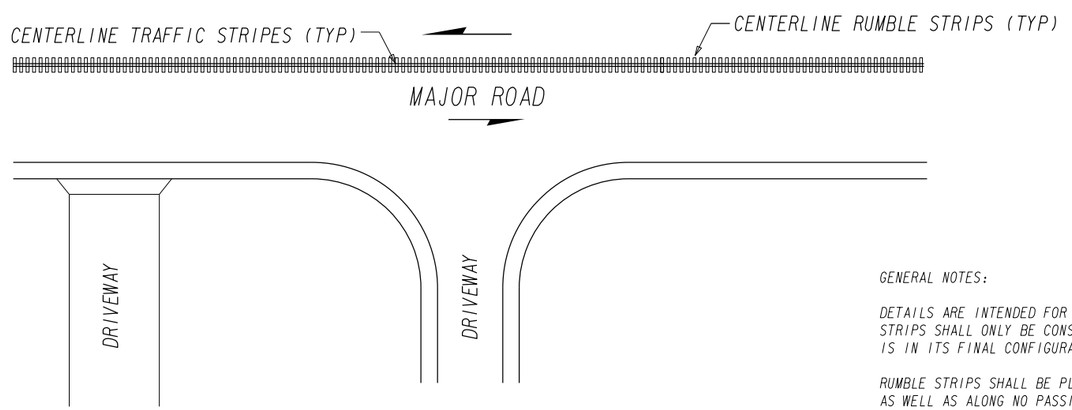

GENERAL NOTES:

DETAILS ARE INTENDED FOR ASPHALT ROADWAYS. MILLED CENTERLINE RUMBLE STRIPS SHALL ONLY BE CONSIDERED ON A CONCRETE ROADWAY IF IT IS IN ITS FINAL CONFIGURATION.

RUMBLE STRIPS SHALL BE PLACED ALONG TWO-WAY LEFT TURN LANE STRIPING AS WELL AS ALONG NO PASSING ZONE STRIPING.

NO RUMBLE STRIPS SHALL BE PLACED IN PASSING ZONES.

SEE DETAIL T-34 FOR DETAILS OF CENTERLINE RUMBLE STRIPS.

				DATE	DEPARTMENT OF TRANSPORTATION STATE OF GEORGIA
				REVISION	CONSTRUCTION DETAIL CENTERLINE RUMBLE STRIP PLACEMENT
				BY	JULY 2024 NOT TO SCALE

NUMBER T-33