GDOT Georgia Department of Transportation | P. I. No. XXXXXXX

SHARED LANE ARROW PLACEMENT WITH NO STREET PARKING

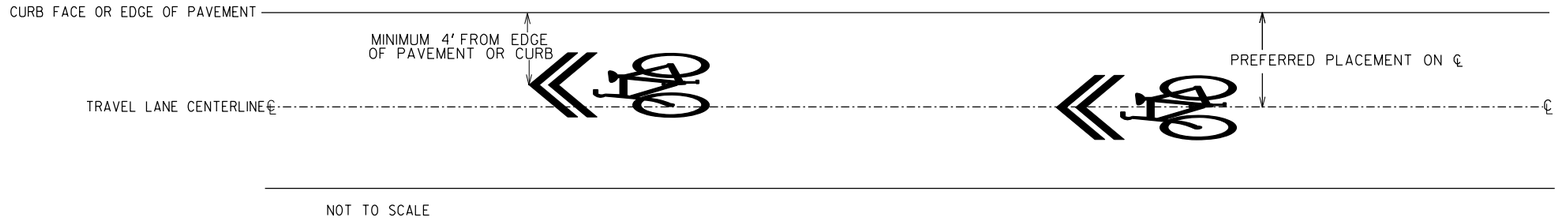

NOT TO SCALE

SHARED LANE ARROW PLACEMENT WITH ON-STREET* PARKING

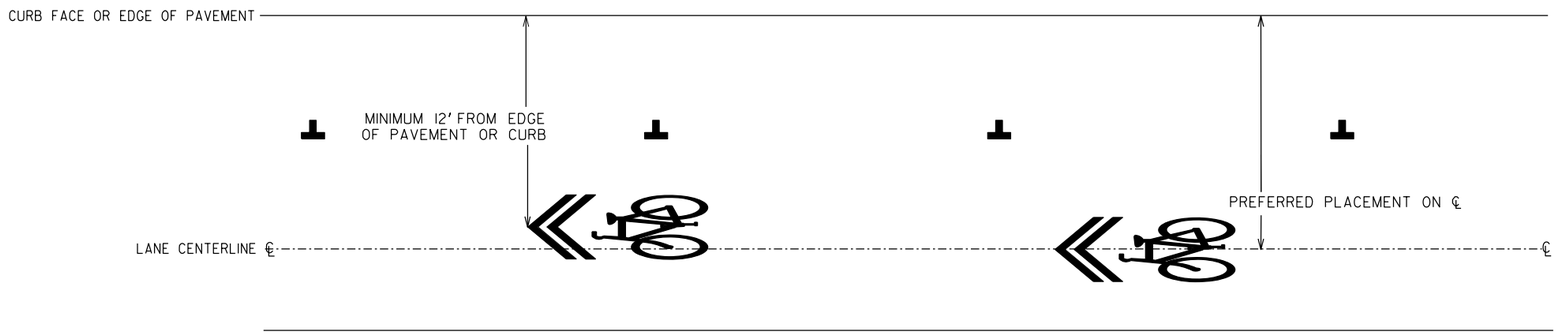

NOT TO SCALE
(* PARALLEL PARKING SHOWN, BUT PLACEMENT IS THE SAME FOR ANGLE PARKING)

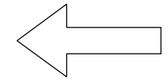

TRAVEL DIRECTION

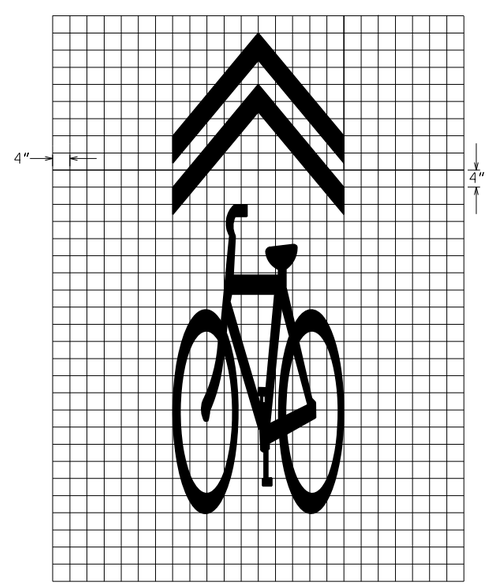

BIKE SHARED LANE SYMBOL (WHITE)

GENERAL NOTES:

1. SHARED LANE MARKINGS SHALL BE PLACED ON THE FAR SIDE OF EACH INTERSECTION 6 FEET BEYOND THE CROSS WALK OR END OF INTERSECTING ROAD RADII. ADDITIONAL SYMBOLS SHOULD BE PLACED NOT GREATER THAN EVERY 250 FEET THEREAFTER.
2. SHARED LANE MARKINGS SHALL NOT BE PLACED ON SHOULDERS OR IN DESIGNATED BIKE LANES.
3. ALL SHARED BICYCLE LANE PAVEMENT SYMBOLS SHALL BE HOT APPLIED PREFORMED PLASTIC (THERMOPLASTIC - 659) FOR BOTH ASPHALT AND CONCRETE PAVEMENTS.

DATE	07-01-24
REVISION	MIN. OFFSET W/ PARKING
BY	RCA

DEPARTMENT OF TRANSPORTATION
STATE OF GEORGIA

CONSTRUCTION DETAIL

DETAILS OF
SHARED LANE PAVEMENT MARKING

MARCH 2016
NOT TO SCALE

NUMBER
T-16A