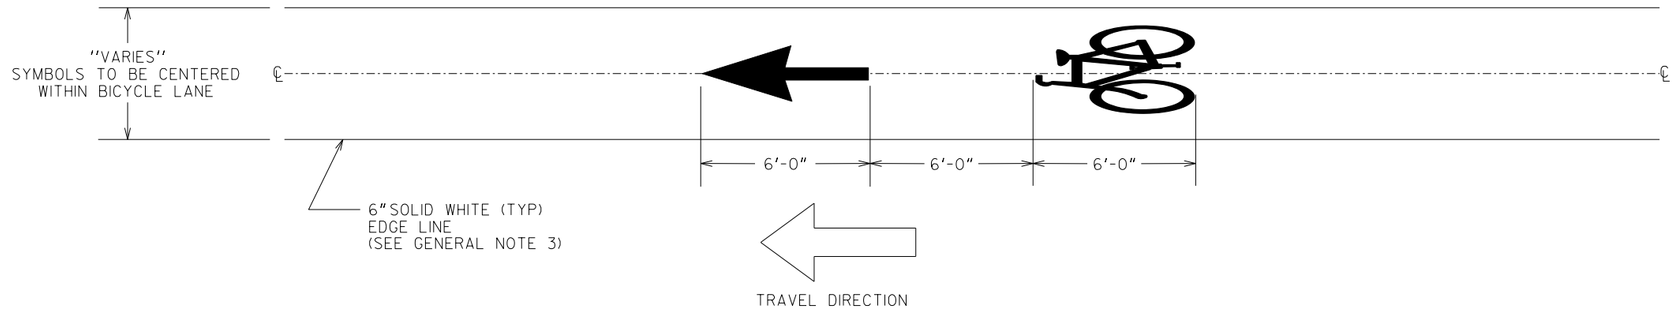


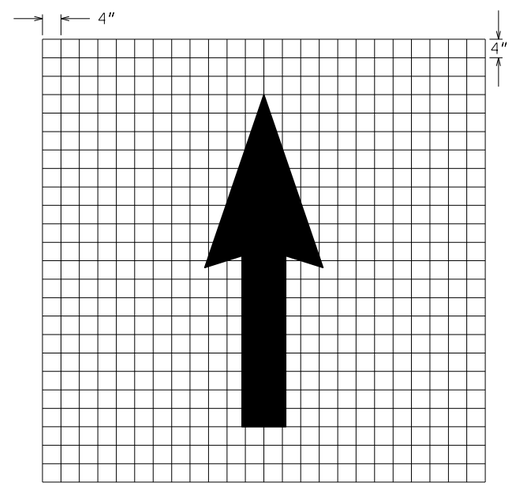


TYPE 1 ARROW (WHITE) - BICYCLE LANE

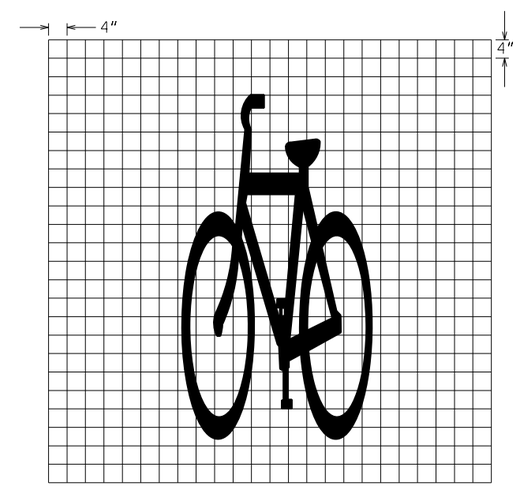


TYPE 4 SYMBOL (WHITE) - BICYCLE LANE

GENERAL NOTES:

1. BICYCLE LANE SYMBOLS SHALL BE PLACED ON THE FAR SIDE OF EACH INTERSECTION 6 FEET BEYOND THE CROSS WALK OR END OF INTERSECTING ROAD RADII. ADDITIONAL SYMBOLS MAY BE SPECIFIED WITHIN THE PLANS/CONTRACT FOR LONG, UNINTERRUPTED SECTIONS OF ROADWAY BASED ON ENGINEERING JUDGEMENT.

2. ALL BICYCLE LANE PAVEMENT SYMBOLS SHALL BE HOT APPLIED PREFORMED PLASTIC (THERMOPLASTIC - 659) FOR BOTH ASPHALT AND CONCRETE PAVEMENTS.

3. MATERIAL FOR BIKE LANE EDGE LINES SHALL MATCH THAT OF THE THE OTHER LONGITUDINAL STRIPING SPECIFIED WITHIN THE PLANS/CONTRACT.

| BY | REVISION | DATE |
|---|---|---|
| RWK | REV. SYMBOL PER '23 MUTCD | 07-01-24 |
| HAC | REV. PER '09 MUTCD MANUAL | 3-30-16 |

DEPARTMENT OF TRANSPORTATION
STATE OF GEORGIA

CONSTRUCTION DETAIL

BICYCLE LANE
PAVEMENT MARKINGS

JANUARY 2000

NOT TO SCALE

NUMBER
T-16