

Atlanta, GA

McGee Partners, Inc.

www.mcgeepartners.com




A horizontal scale bar with a black outline. Above the bar, the text "SCALE IN FEET" is written in blue. The bar has tick marks at 0, 200, 400, and 800. The segment from 0 to 200 is solid black. The segment from 200 to 400 is white with a black outline. The segment from 400 to 800 is solid black.


LEGEND

LANE

A horizontal scale bar with a black outline. Above the bar, the text "SCALE IN FEET" is written in blue. The bar has tick marks at 0, 200, 400, and 800. The segment from 0 to 200 is solid black. The segment from 200 to 400 is white with a black outline. The segment from 400 to 800 is solid black.

 

TYPICAL SECTION

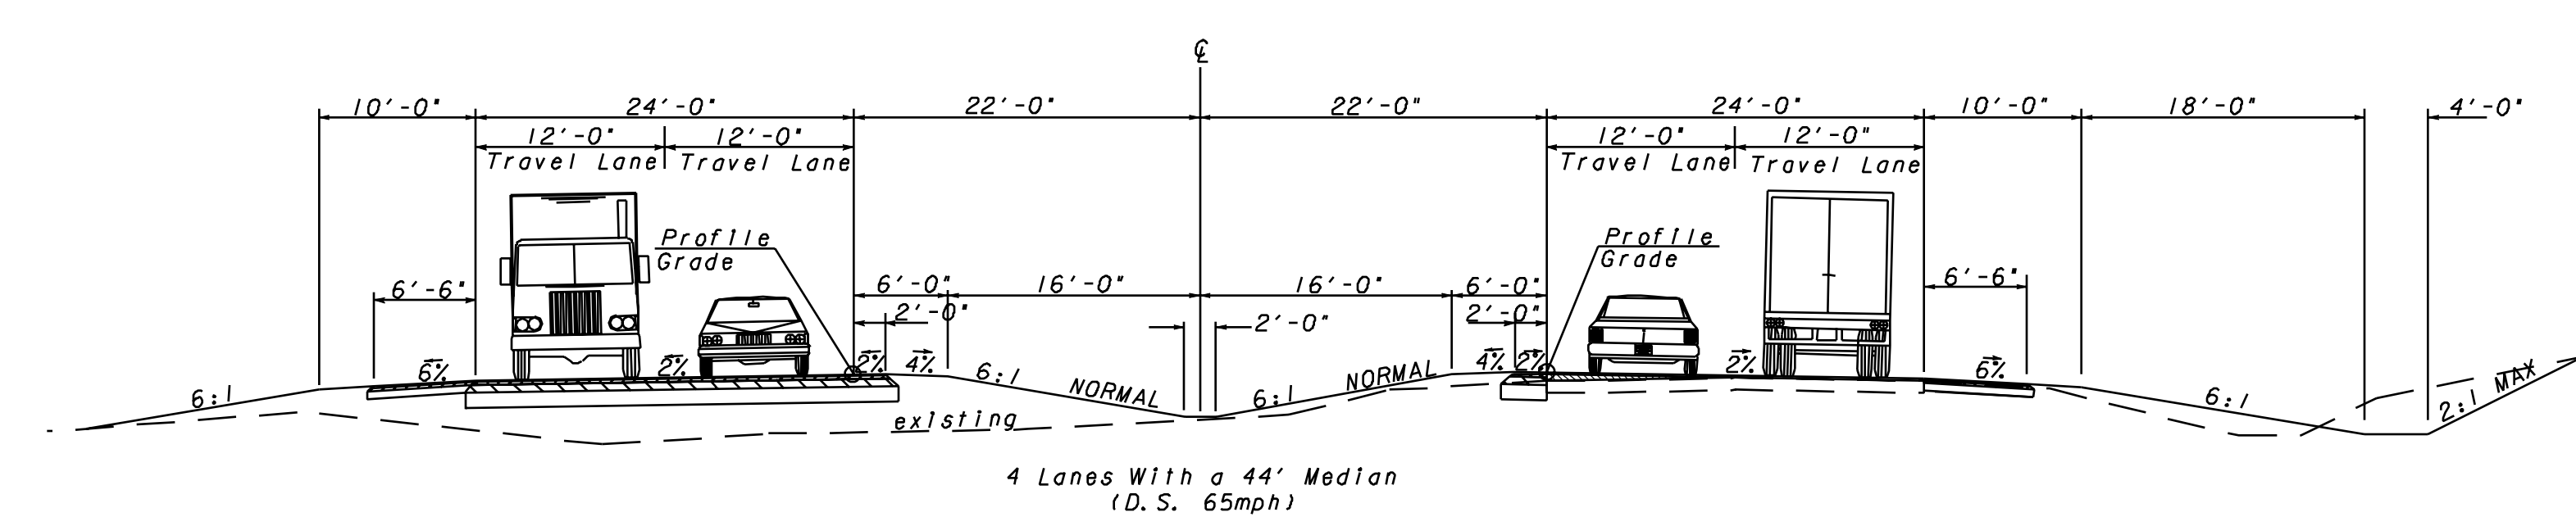

PUBLIC INFORMATION OPEN HOUSE

STP-0000-00(314)

P.I. 0000314

TURNER & IRWIN COUNTY

SR 107 FROM CR 250 TO CR 264

JUNE 2008