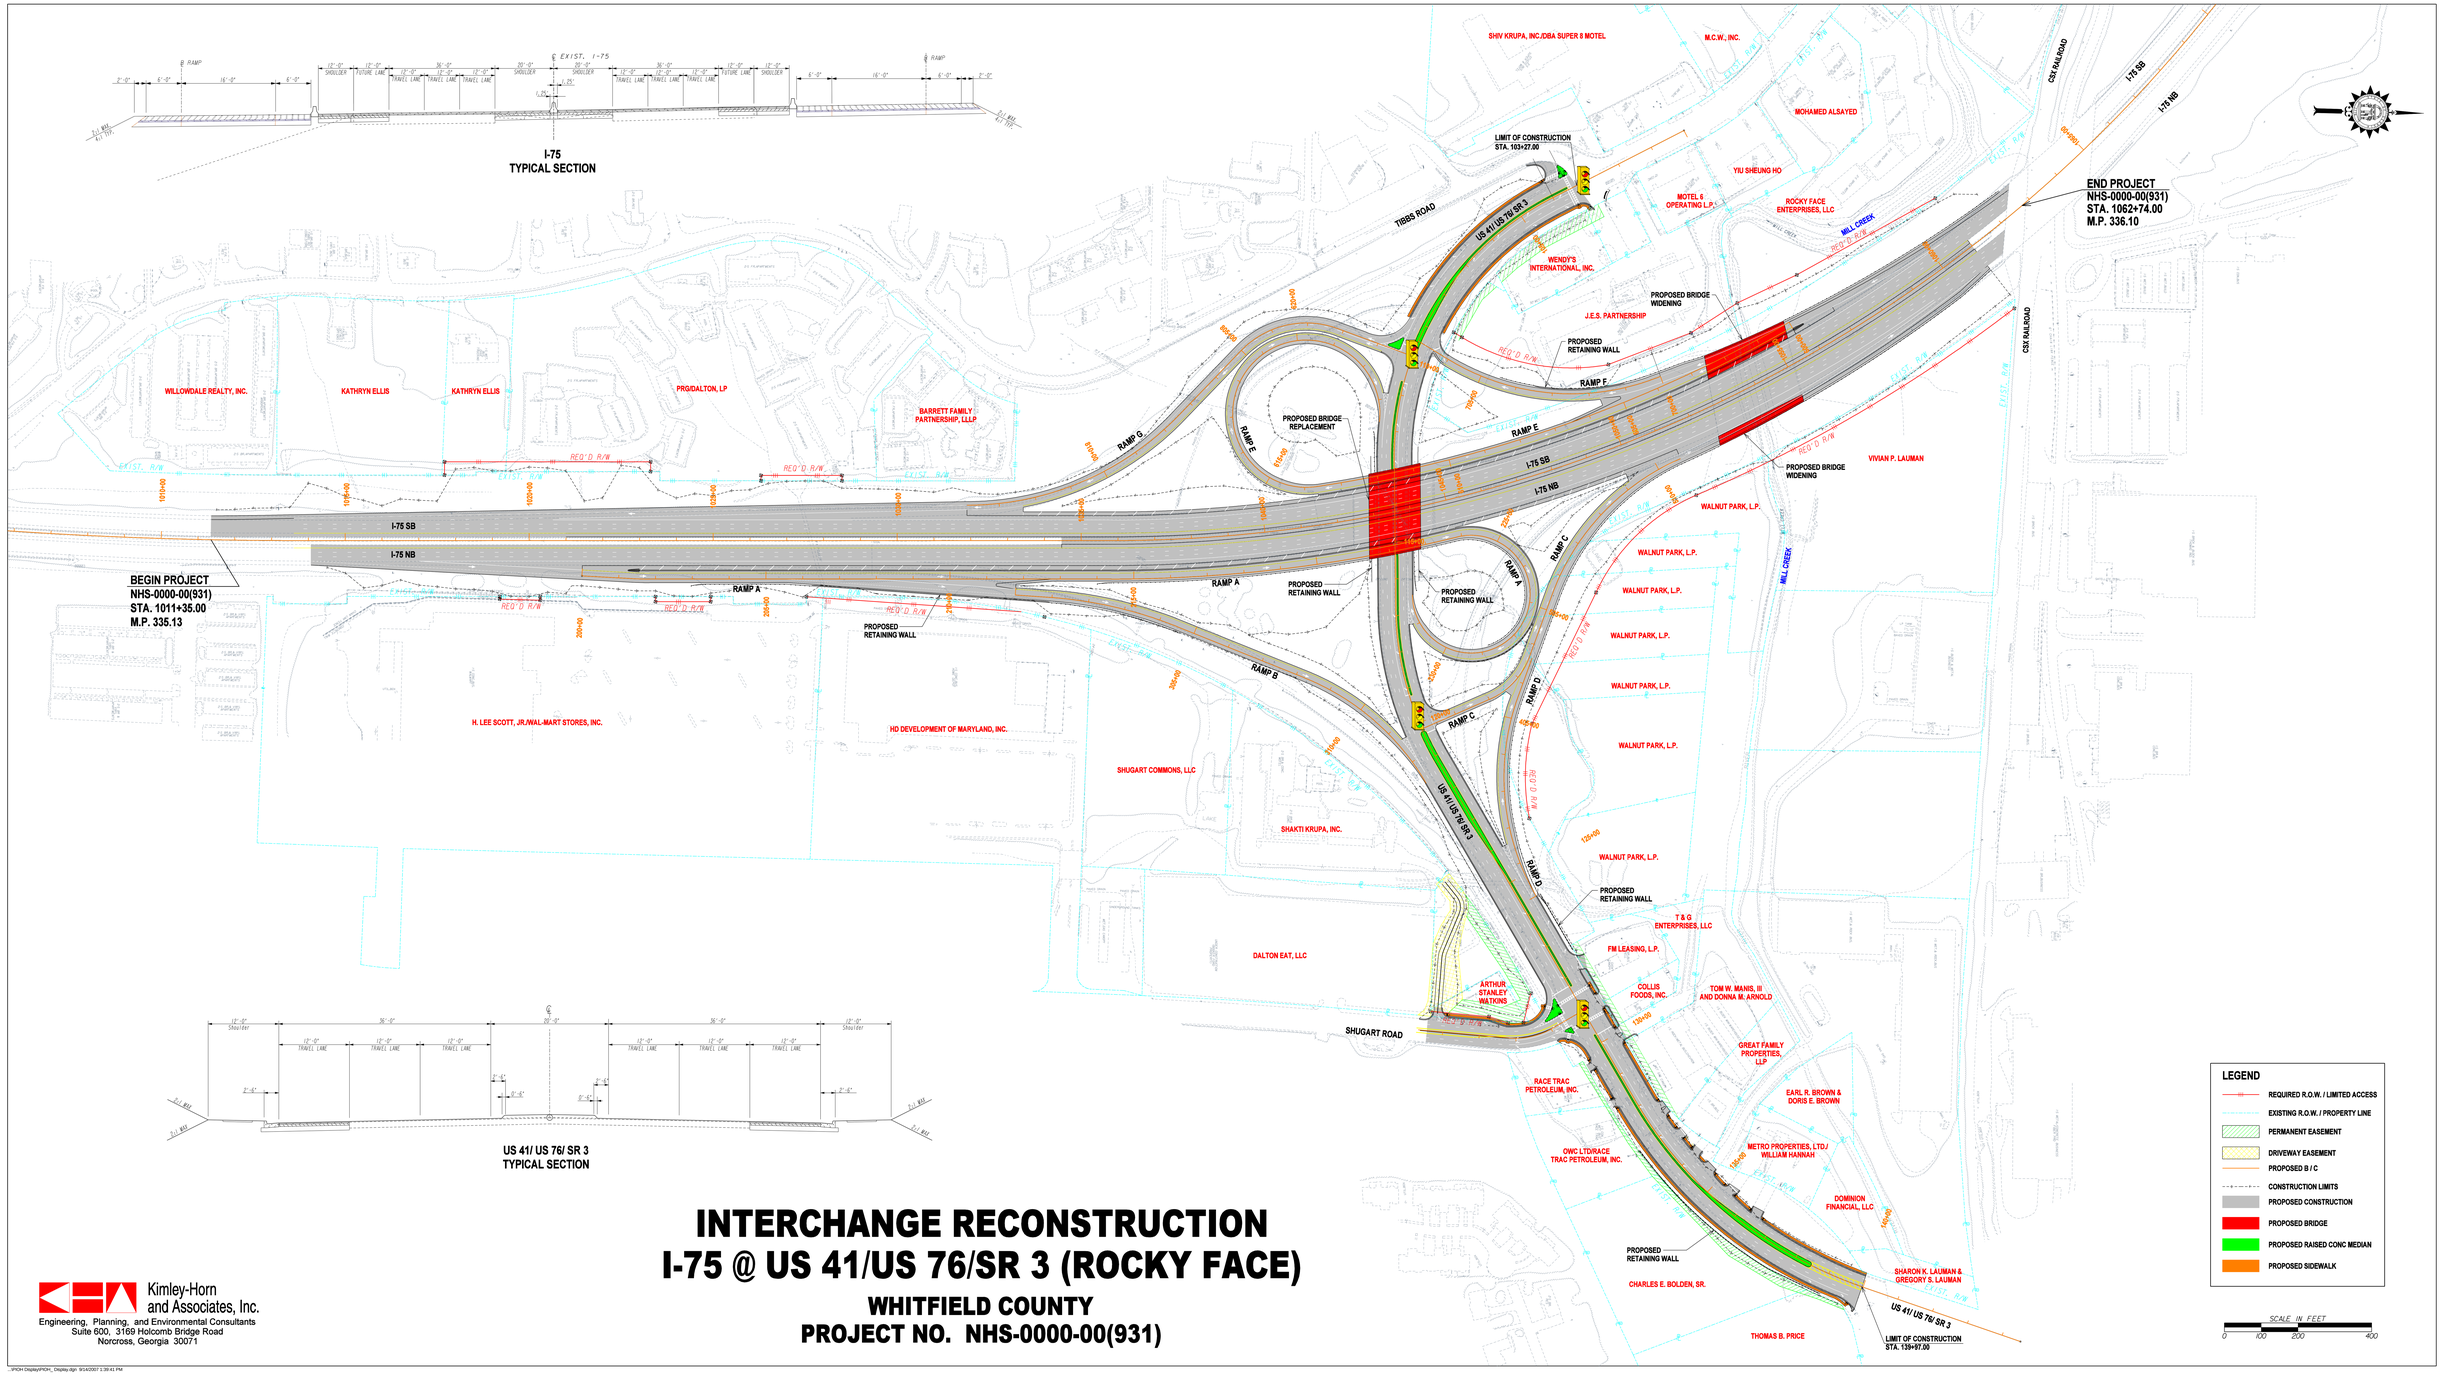

INTERCHANGE RECONSTRUCTION
I-75 @ US 41/US 76/SR 3 (ROCKY FACE)

WHITFIELD COUNTY
PROJECT NO. NHS-0000-00(931)

Kimley-Horn and Associates, Inc.
Engineering, Planning, and Environmental Consultants
Suite 500, 3169 Holcomb Bridge Road
Norcross, Georgia 30071