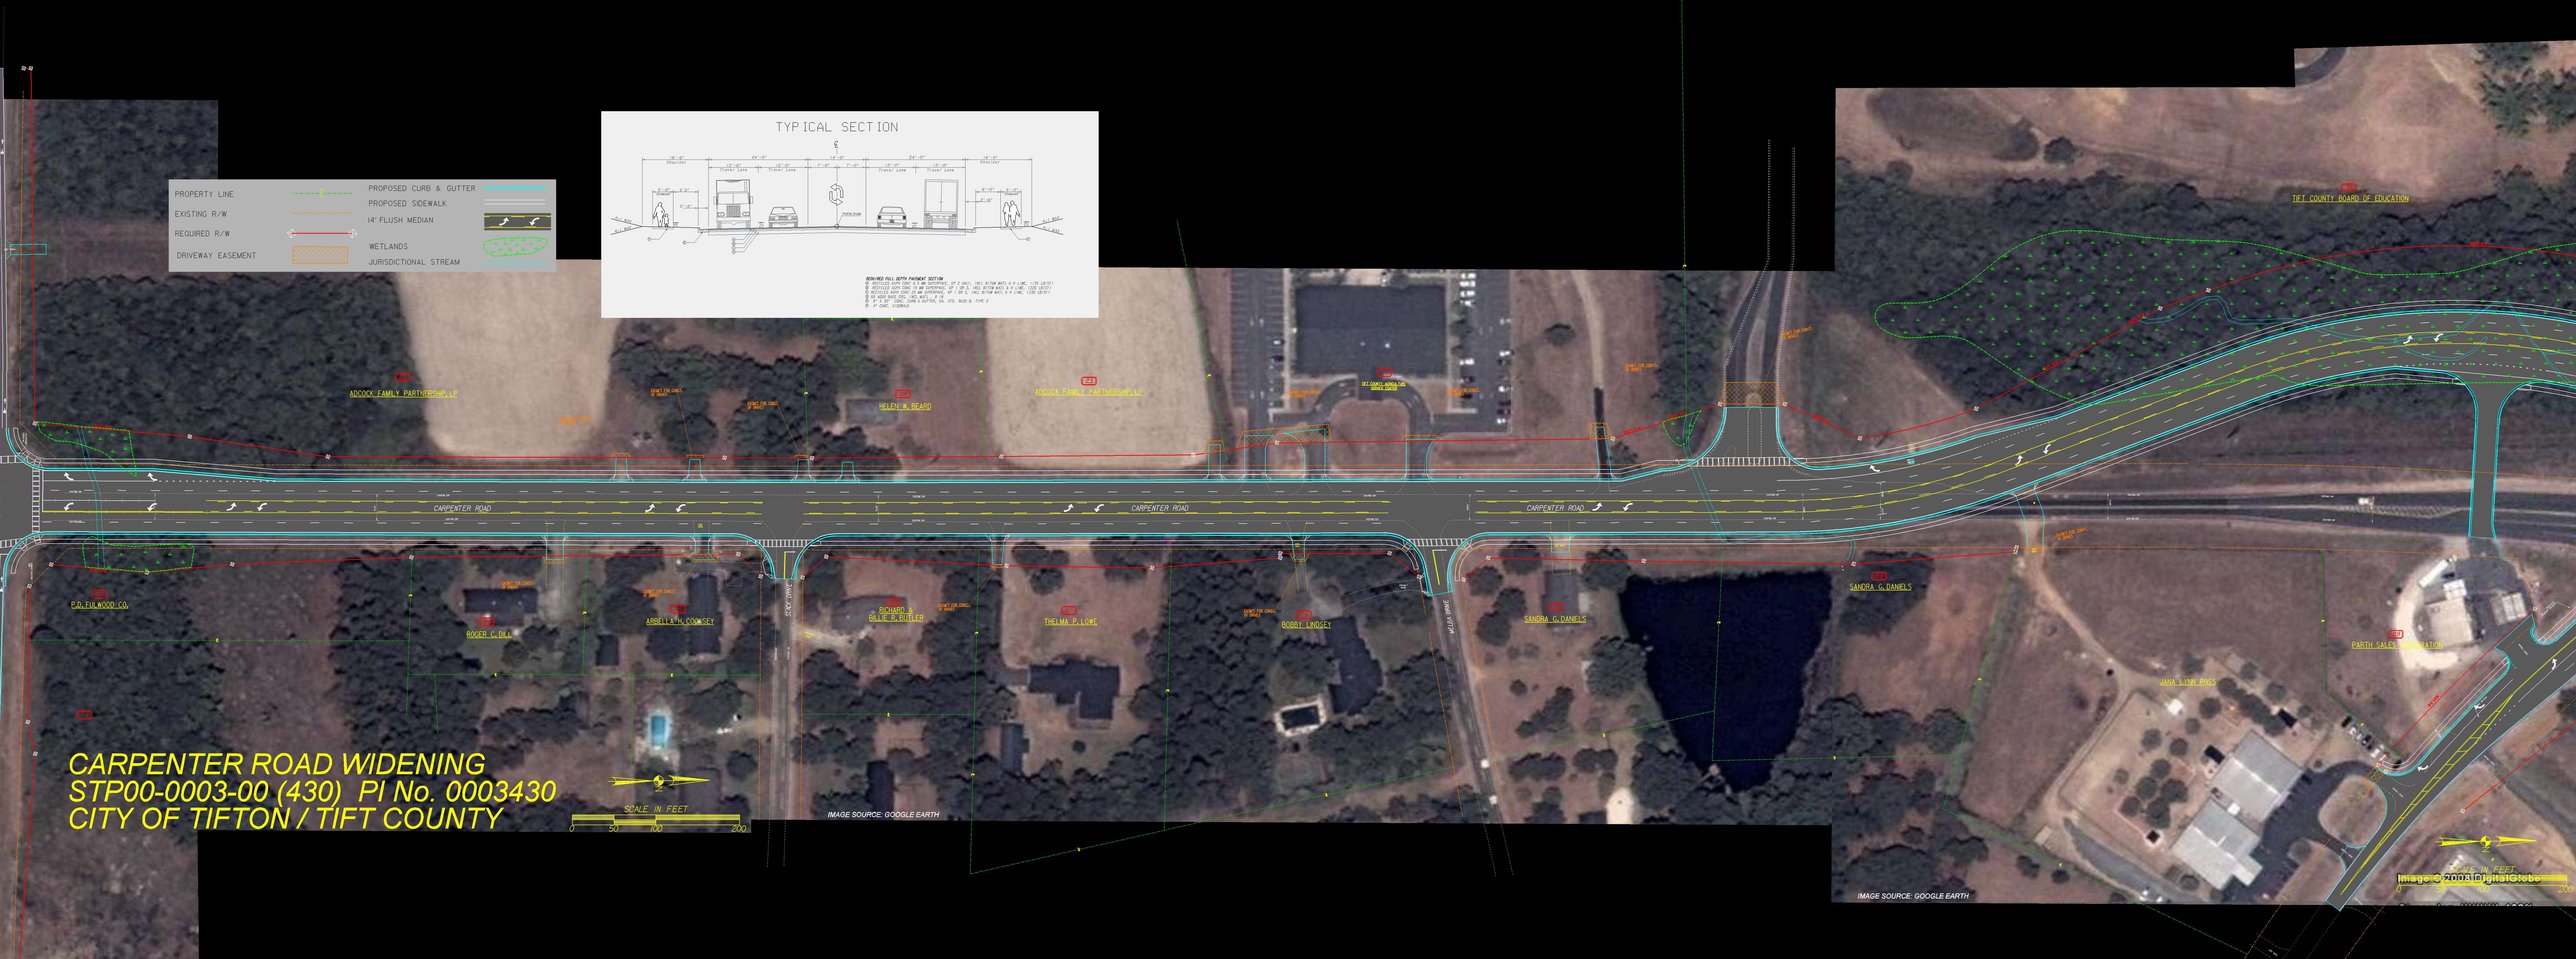


# CARPENTER ROAD WIDENING
## STP00-0003-00 (430) PI No. 0003430
## CITY OF TIFTON / TIFT COUNTY