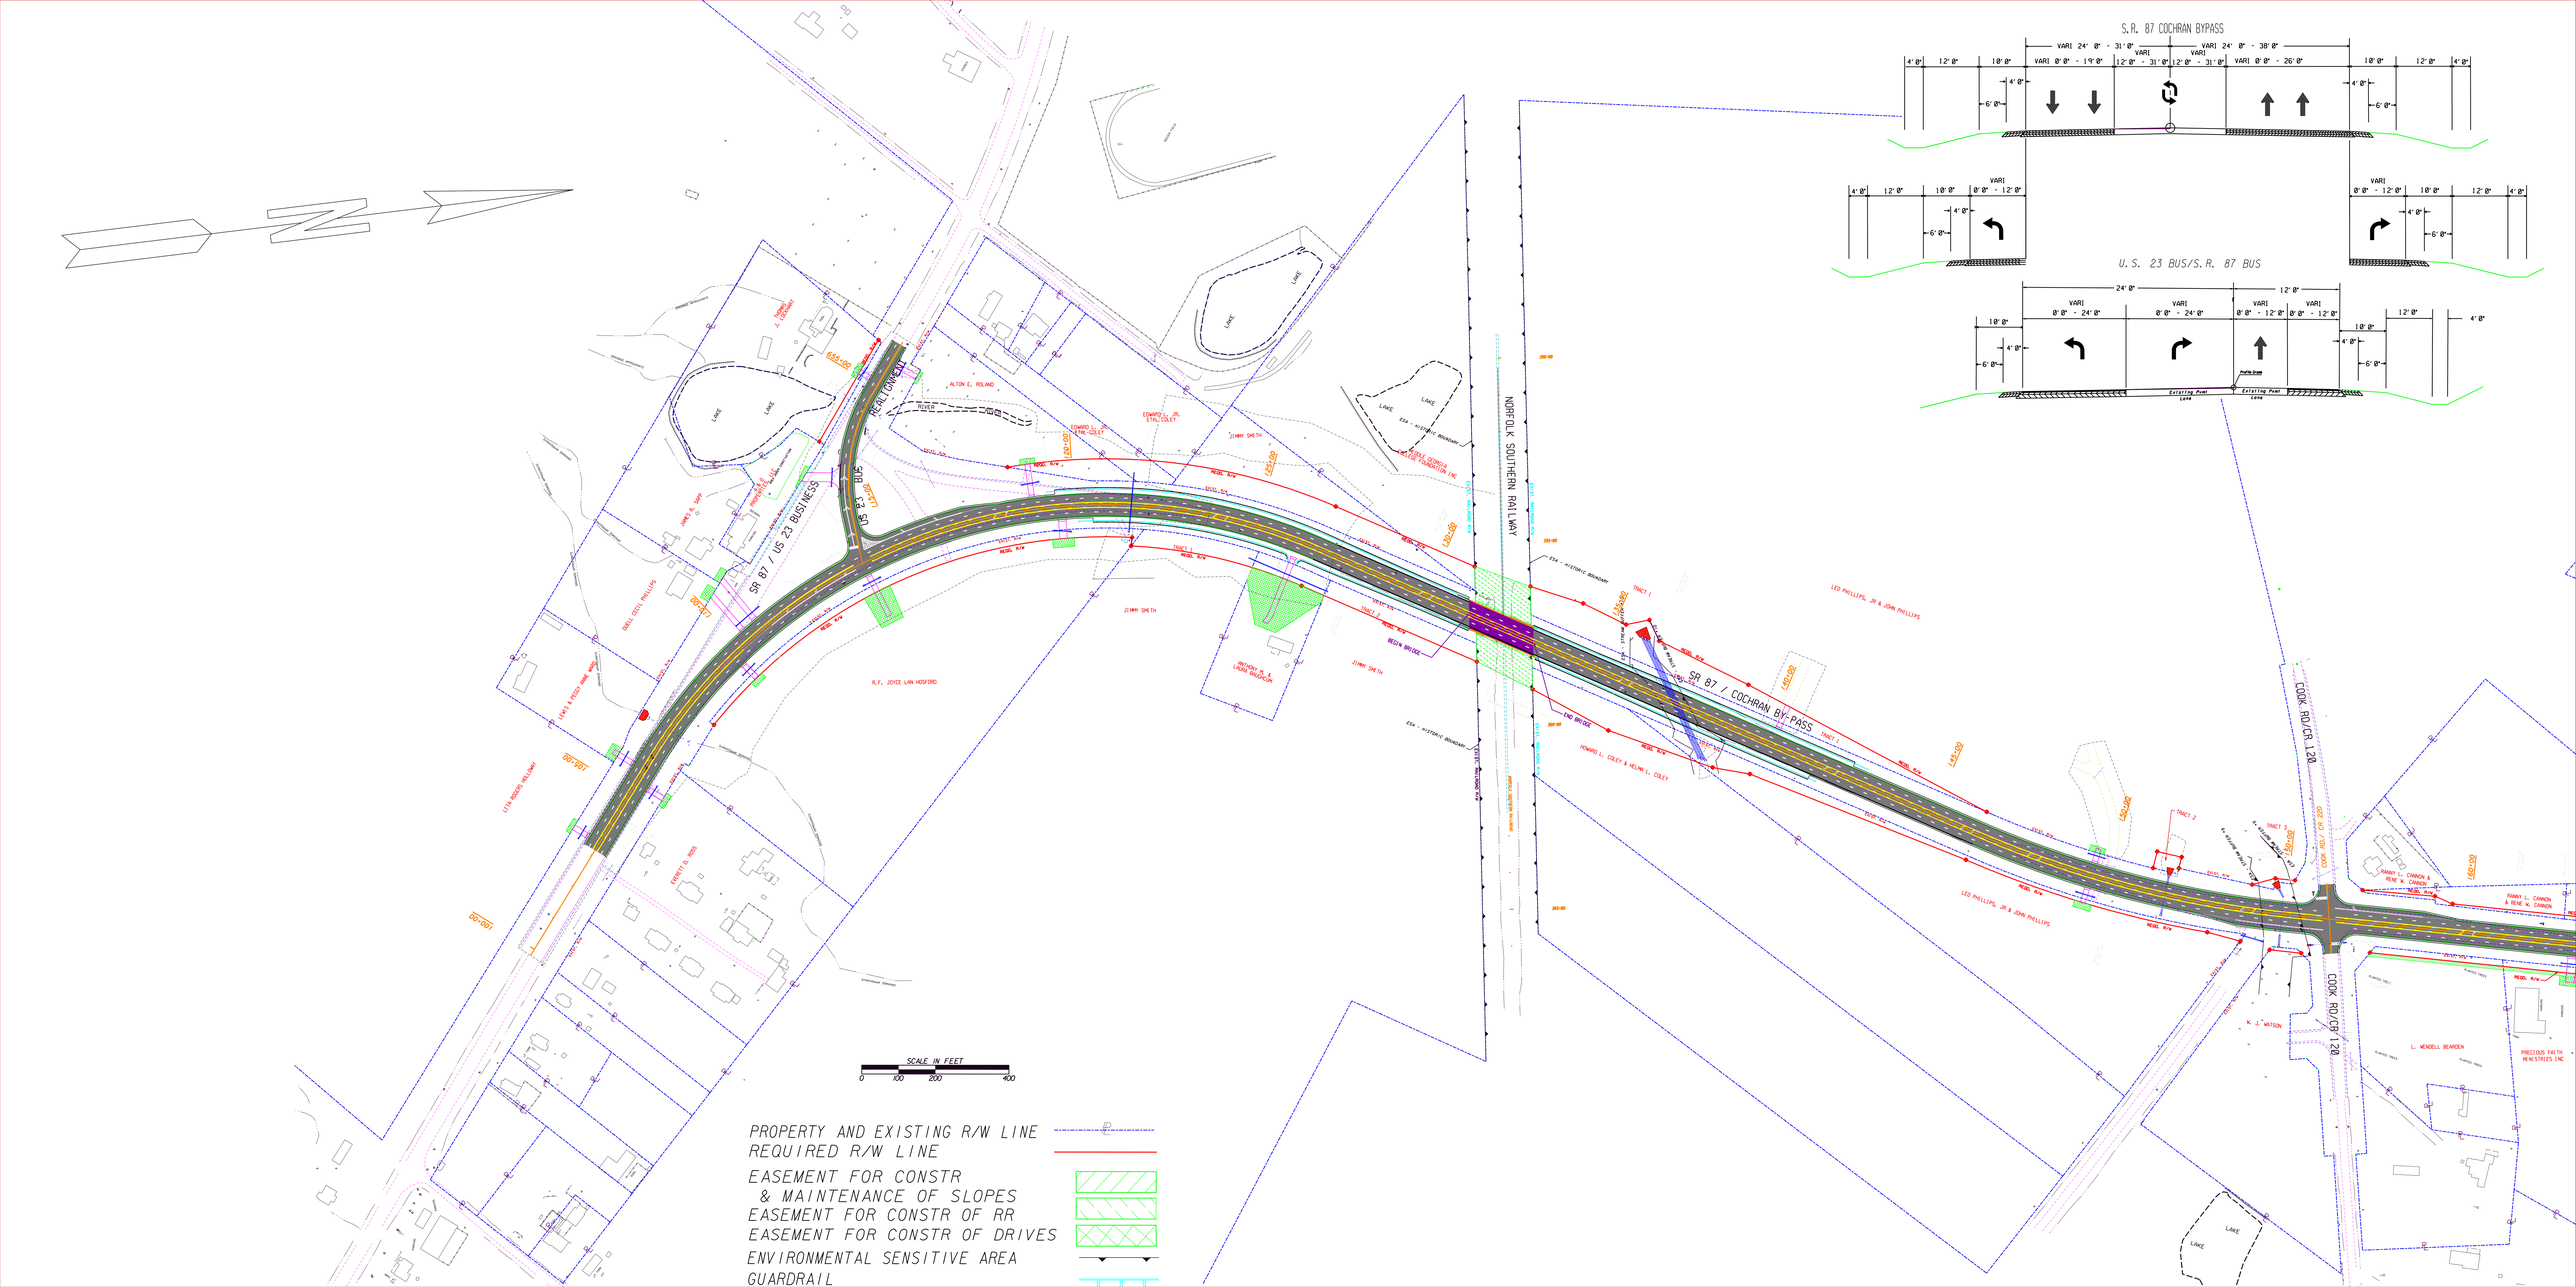
S.R. 87 COCHRAN BYPASS
U.S. 23 BUS/S.R. 87 BUS
SR 87 / US 23 BUSINESS
SR 87 / COCHRAN BY-PASS
NORFOLK SOUTHERN RAILWAY
COOK RD/CR 120
SCALE IN FEET
0 100 200 400
PROPERTY AND EXISTING R/W LINE
REQUIRED R/W LINE
EASEMENT FOR CONSTR & MAINTENANCE OF SLOPES
EASEMENT FOR CONSTR OF RR
EASEMENT FOR CONSTR OF DRIVES
ENVIRONMENTAL SENSITIVE AREA
GUARDRAIL