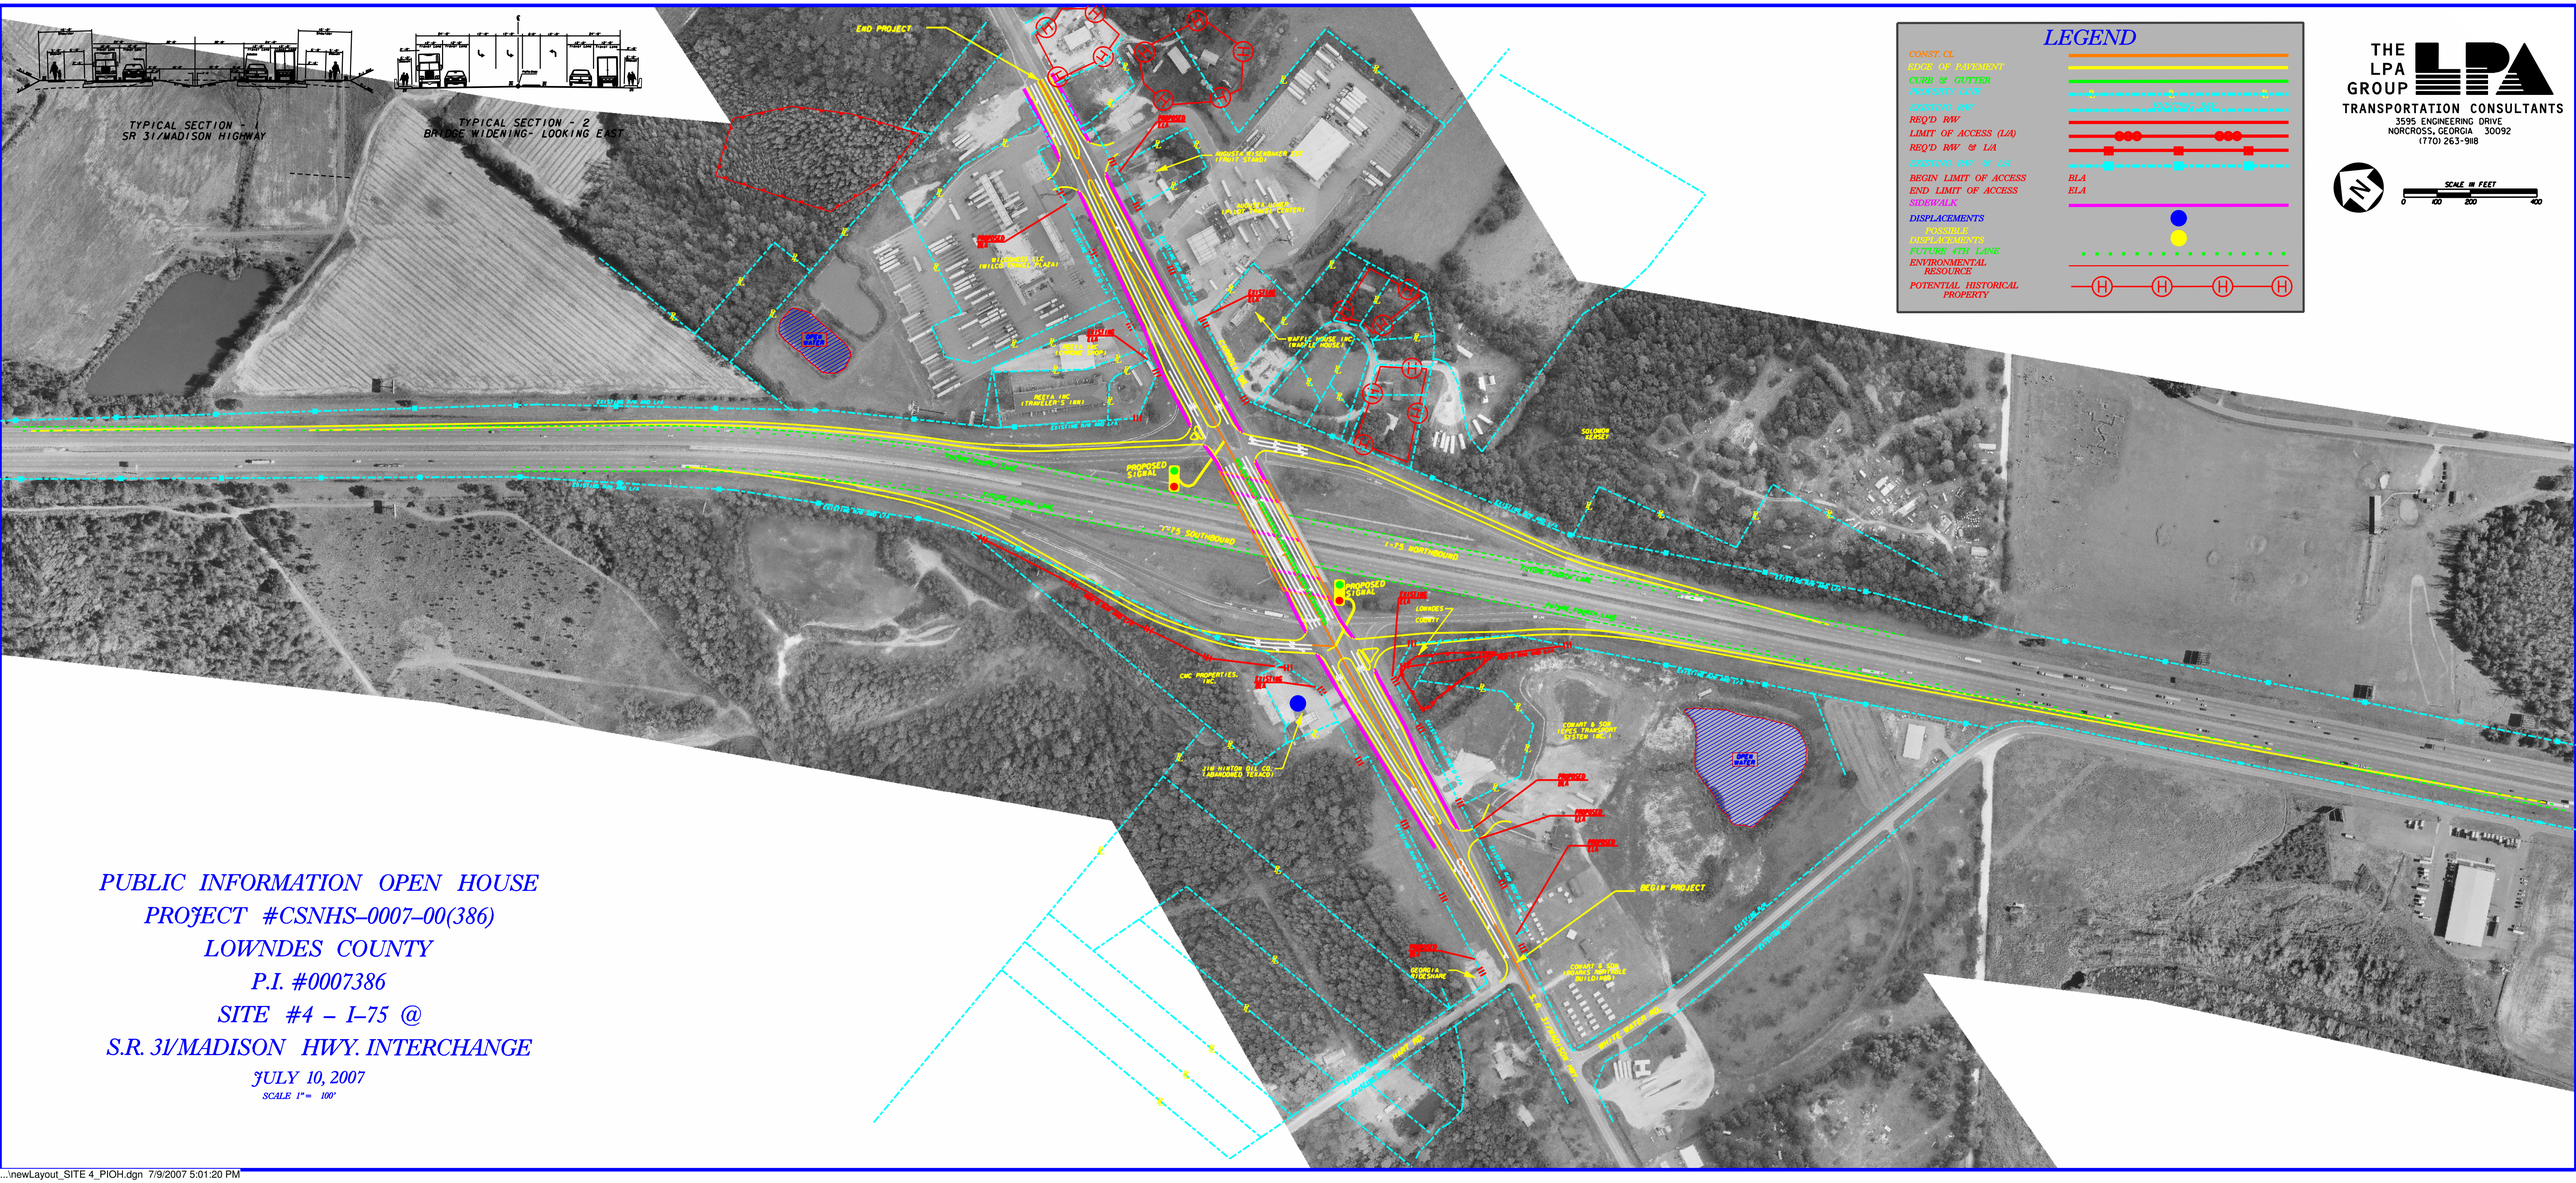

PUBLIC INFORMATION OPEN HOUSE

PROJECT #CSNHS-0007-00(386)

LOWNDES COUNTY

P.I. #0007386

SITE #4 – I-75 @

S.R. 31/MADISON HWY. INTERCHANGE

JULY 10, 2007

SCALE 1"= 100'

...\newLayout_SITE 4_PIOH.dgn 7/9/2007 5:01:20 PM