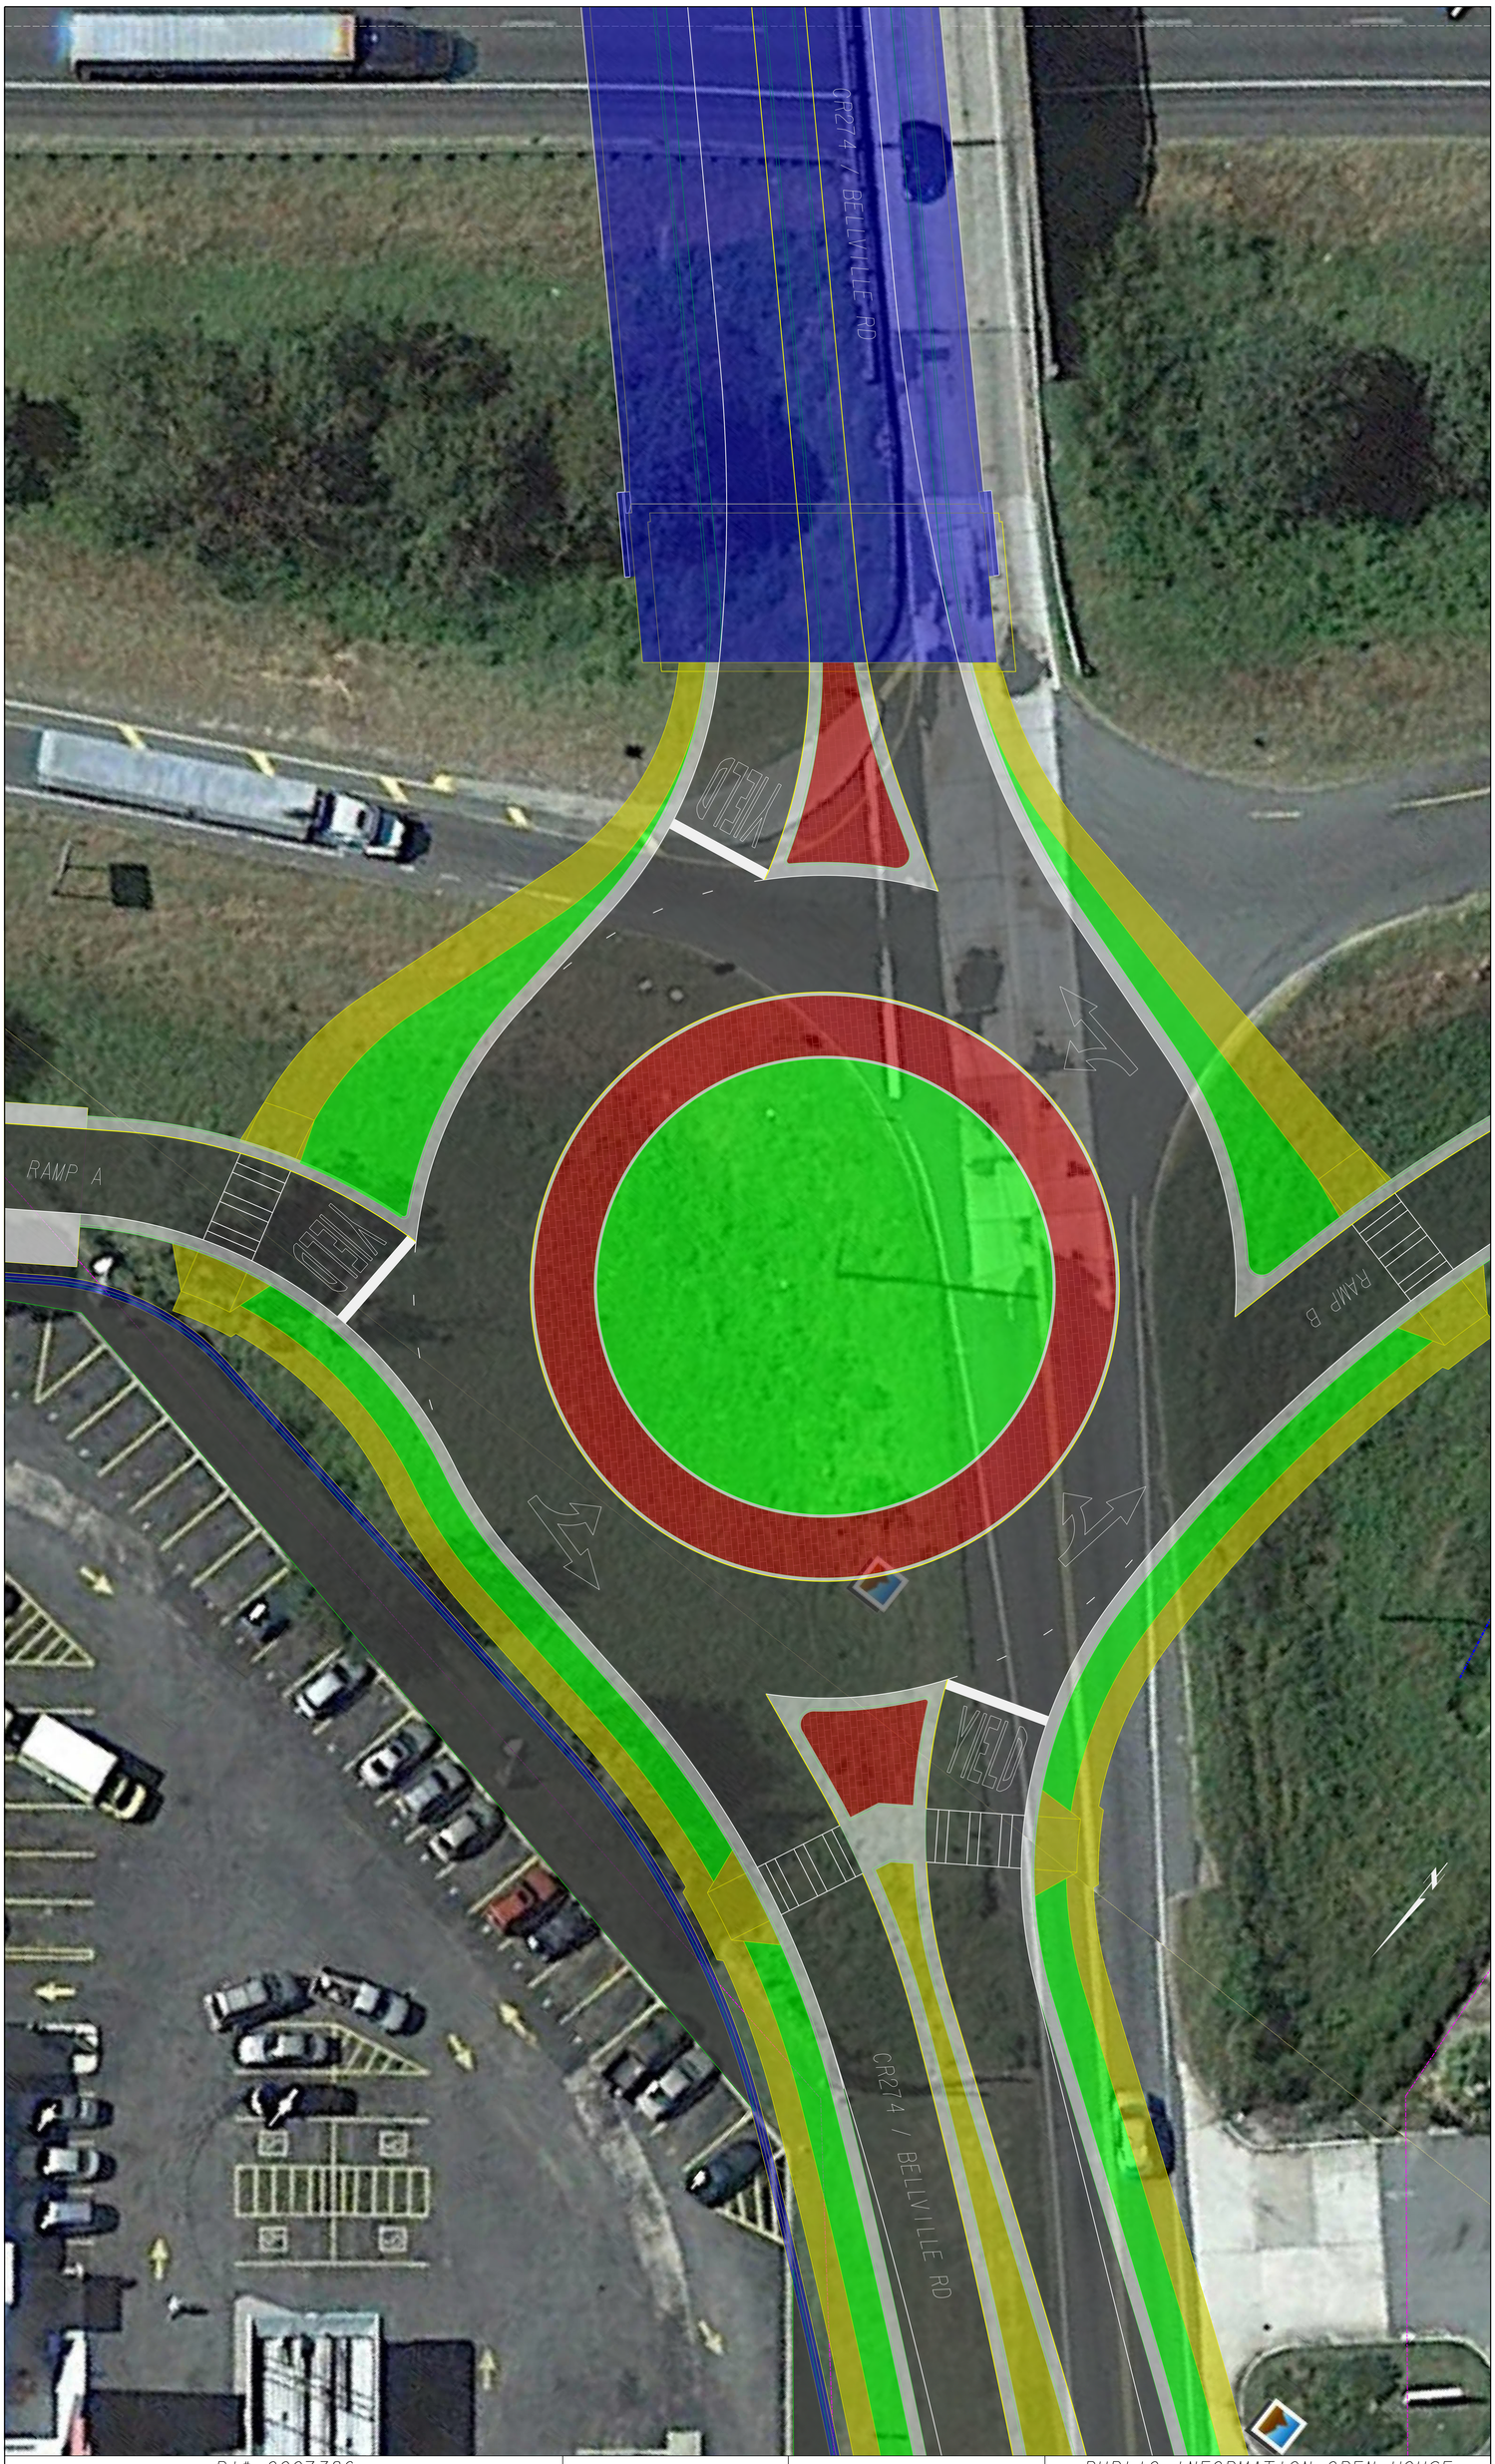


| | | | |
|---|---|---|---|
| PI# 0007386<br>C.R. 274 / BELLVILLE RD @ I-75 | JACOBS | SCALE 1"=8' | PUBLIC INFORMATION OPEN HOUSE<br>SEPTEMBER 7, 2017 |