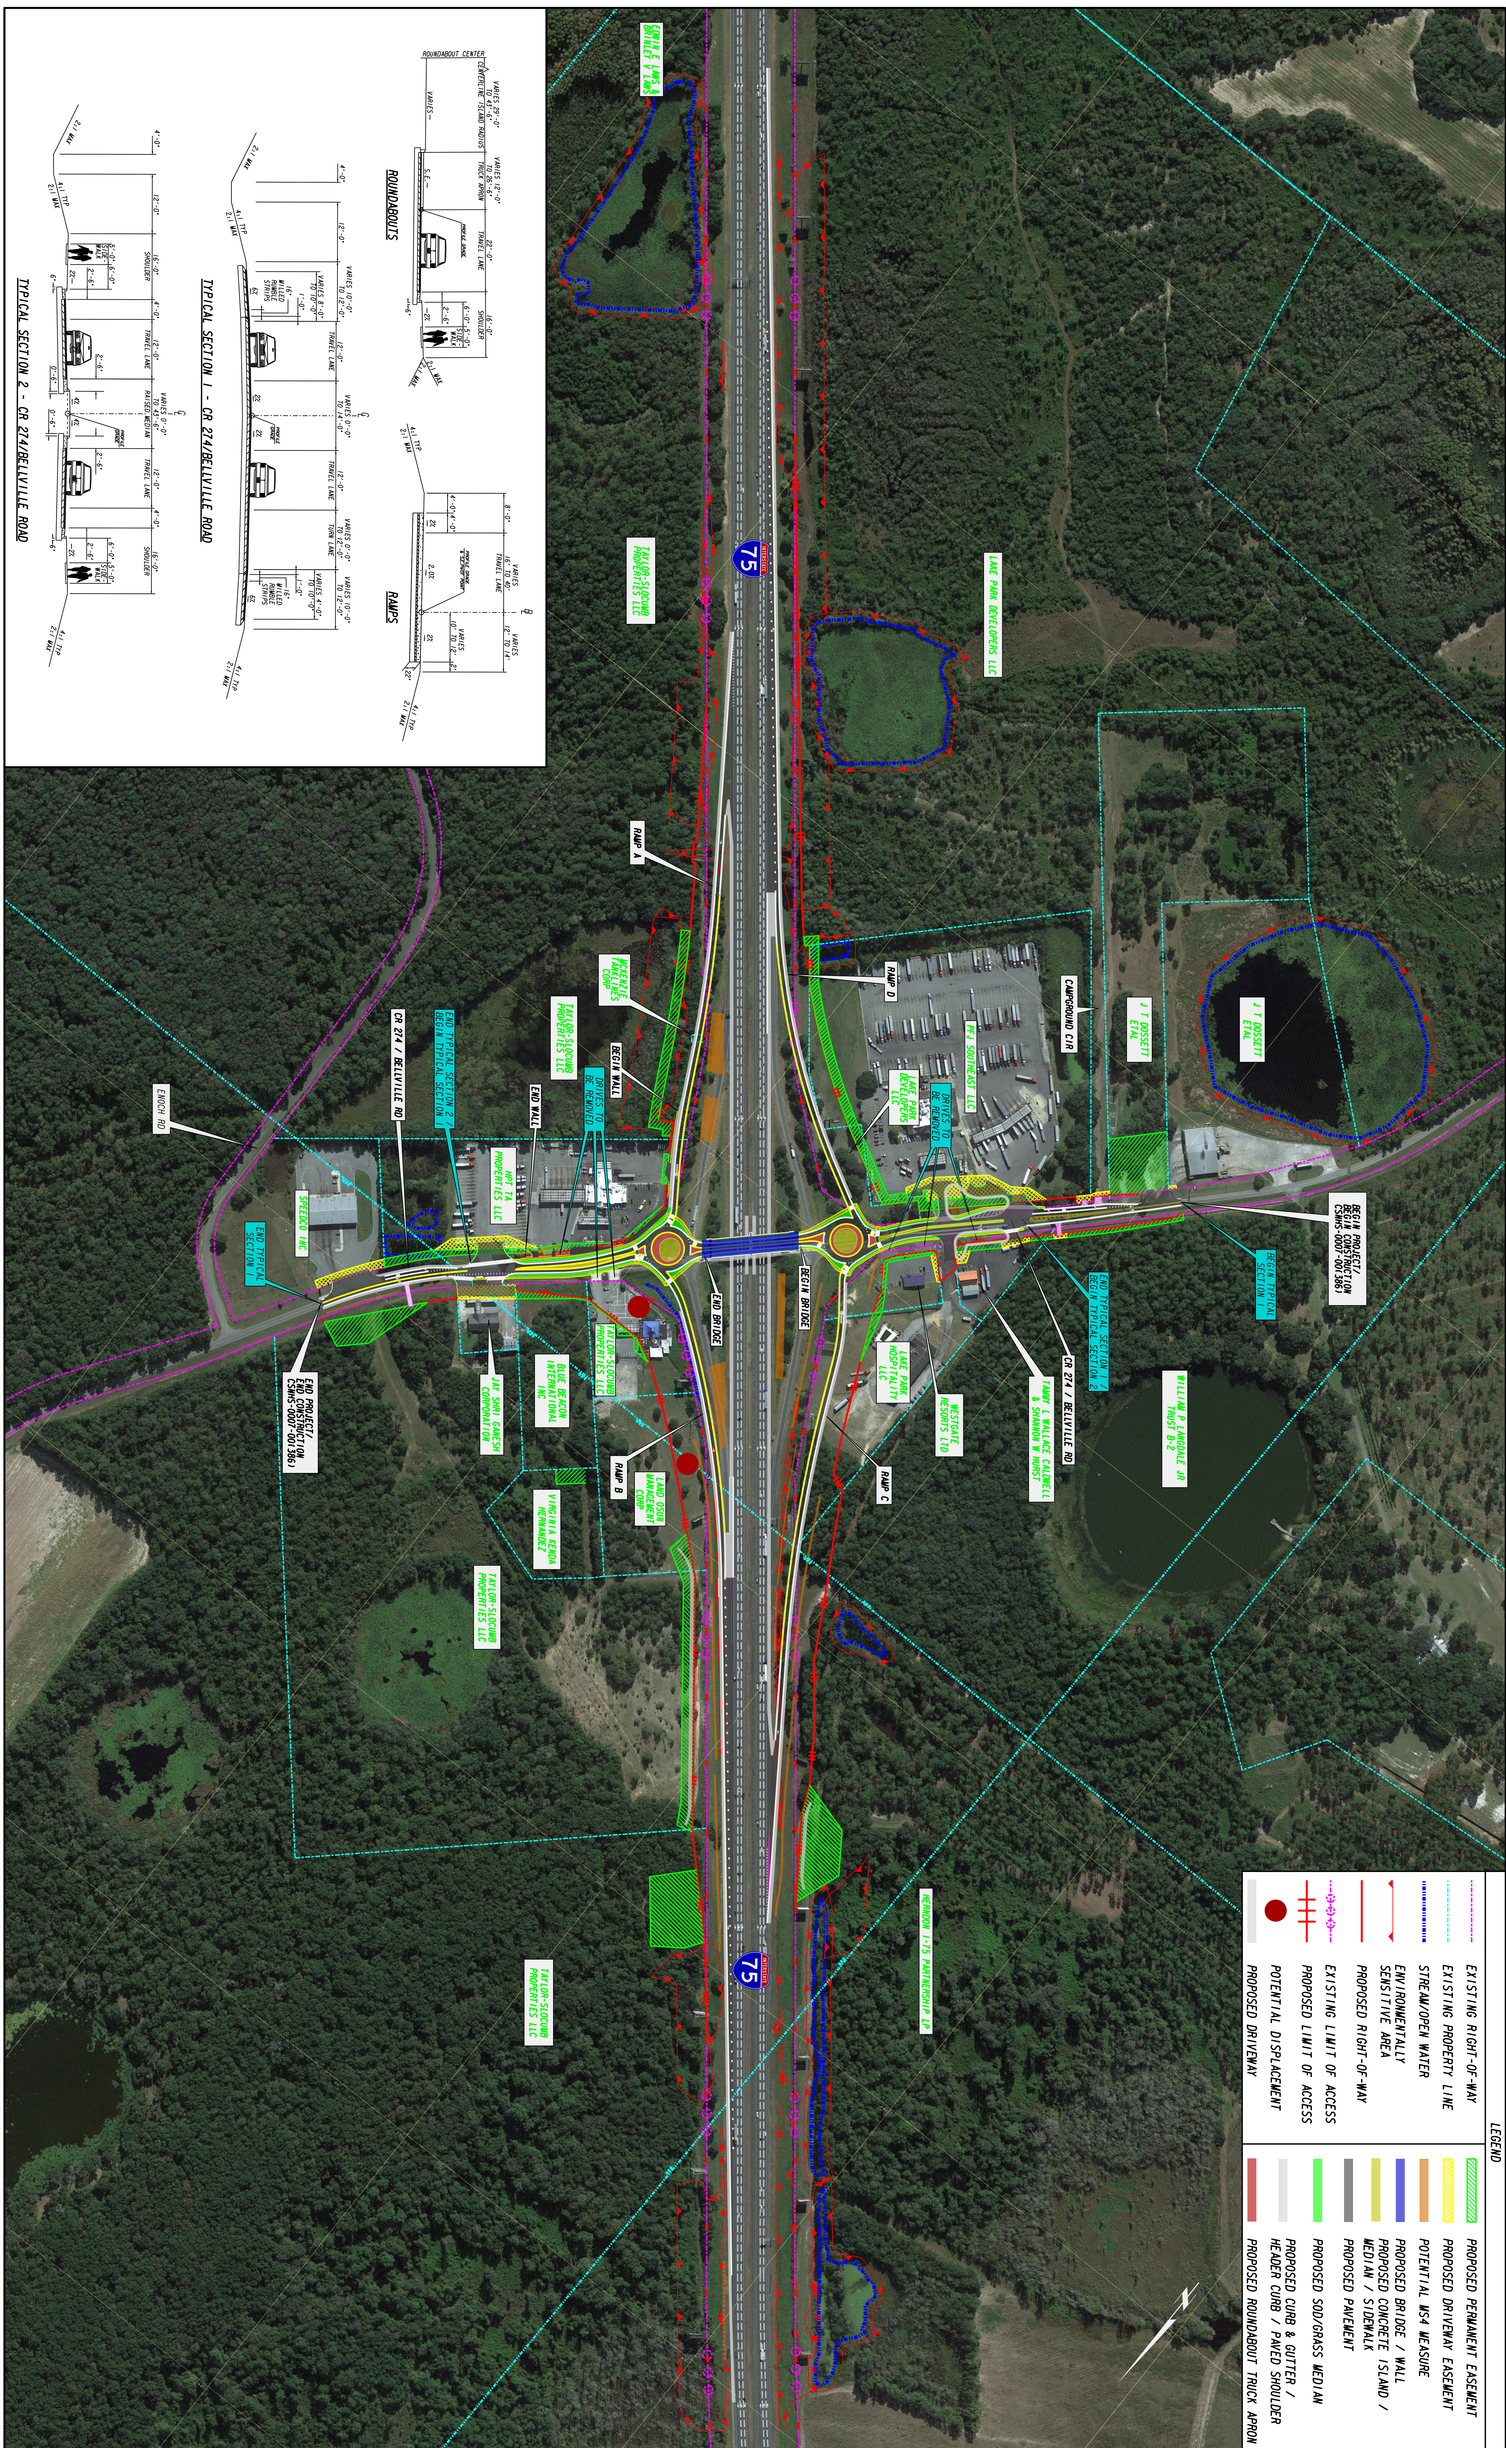

PI# 0007386
C.R. 274 / BELLVILLE RD @ I-75

JACOBS

SCALE IN FEET
0 150 300 600

STAKEHOLDER MEETING
FEBRUARY 15, 2018