SR 122 AT BRICE POND TRIBUTARY & AT OKAPILCO CREEK
P.I. #0013802

Georgia Department of Transportation

LEGEND

EXISTING INFORMATION	PROPOSED INFORMATION
RIGHT-OF-WAY	CENTERLINE
PROPERTY LINE	RIGHT-OF-WAY
RIVERS / CREEKS	NEW PAVEMENT
WETLANDS	NEW/ WIDENED BRIDGE
ENVIRONMENTALLY SENSITIVE AREA	CONSTRUCTION LIMITS

SCALE IN FEET
0 100 200 400

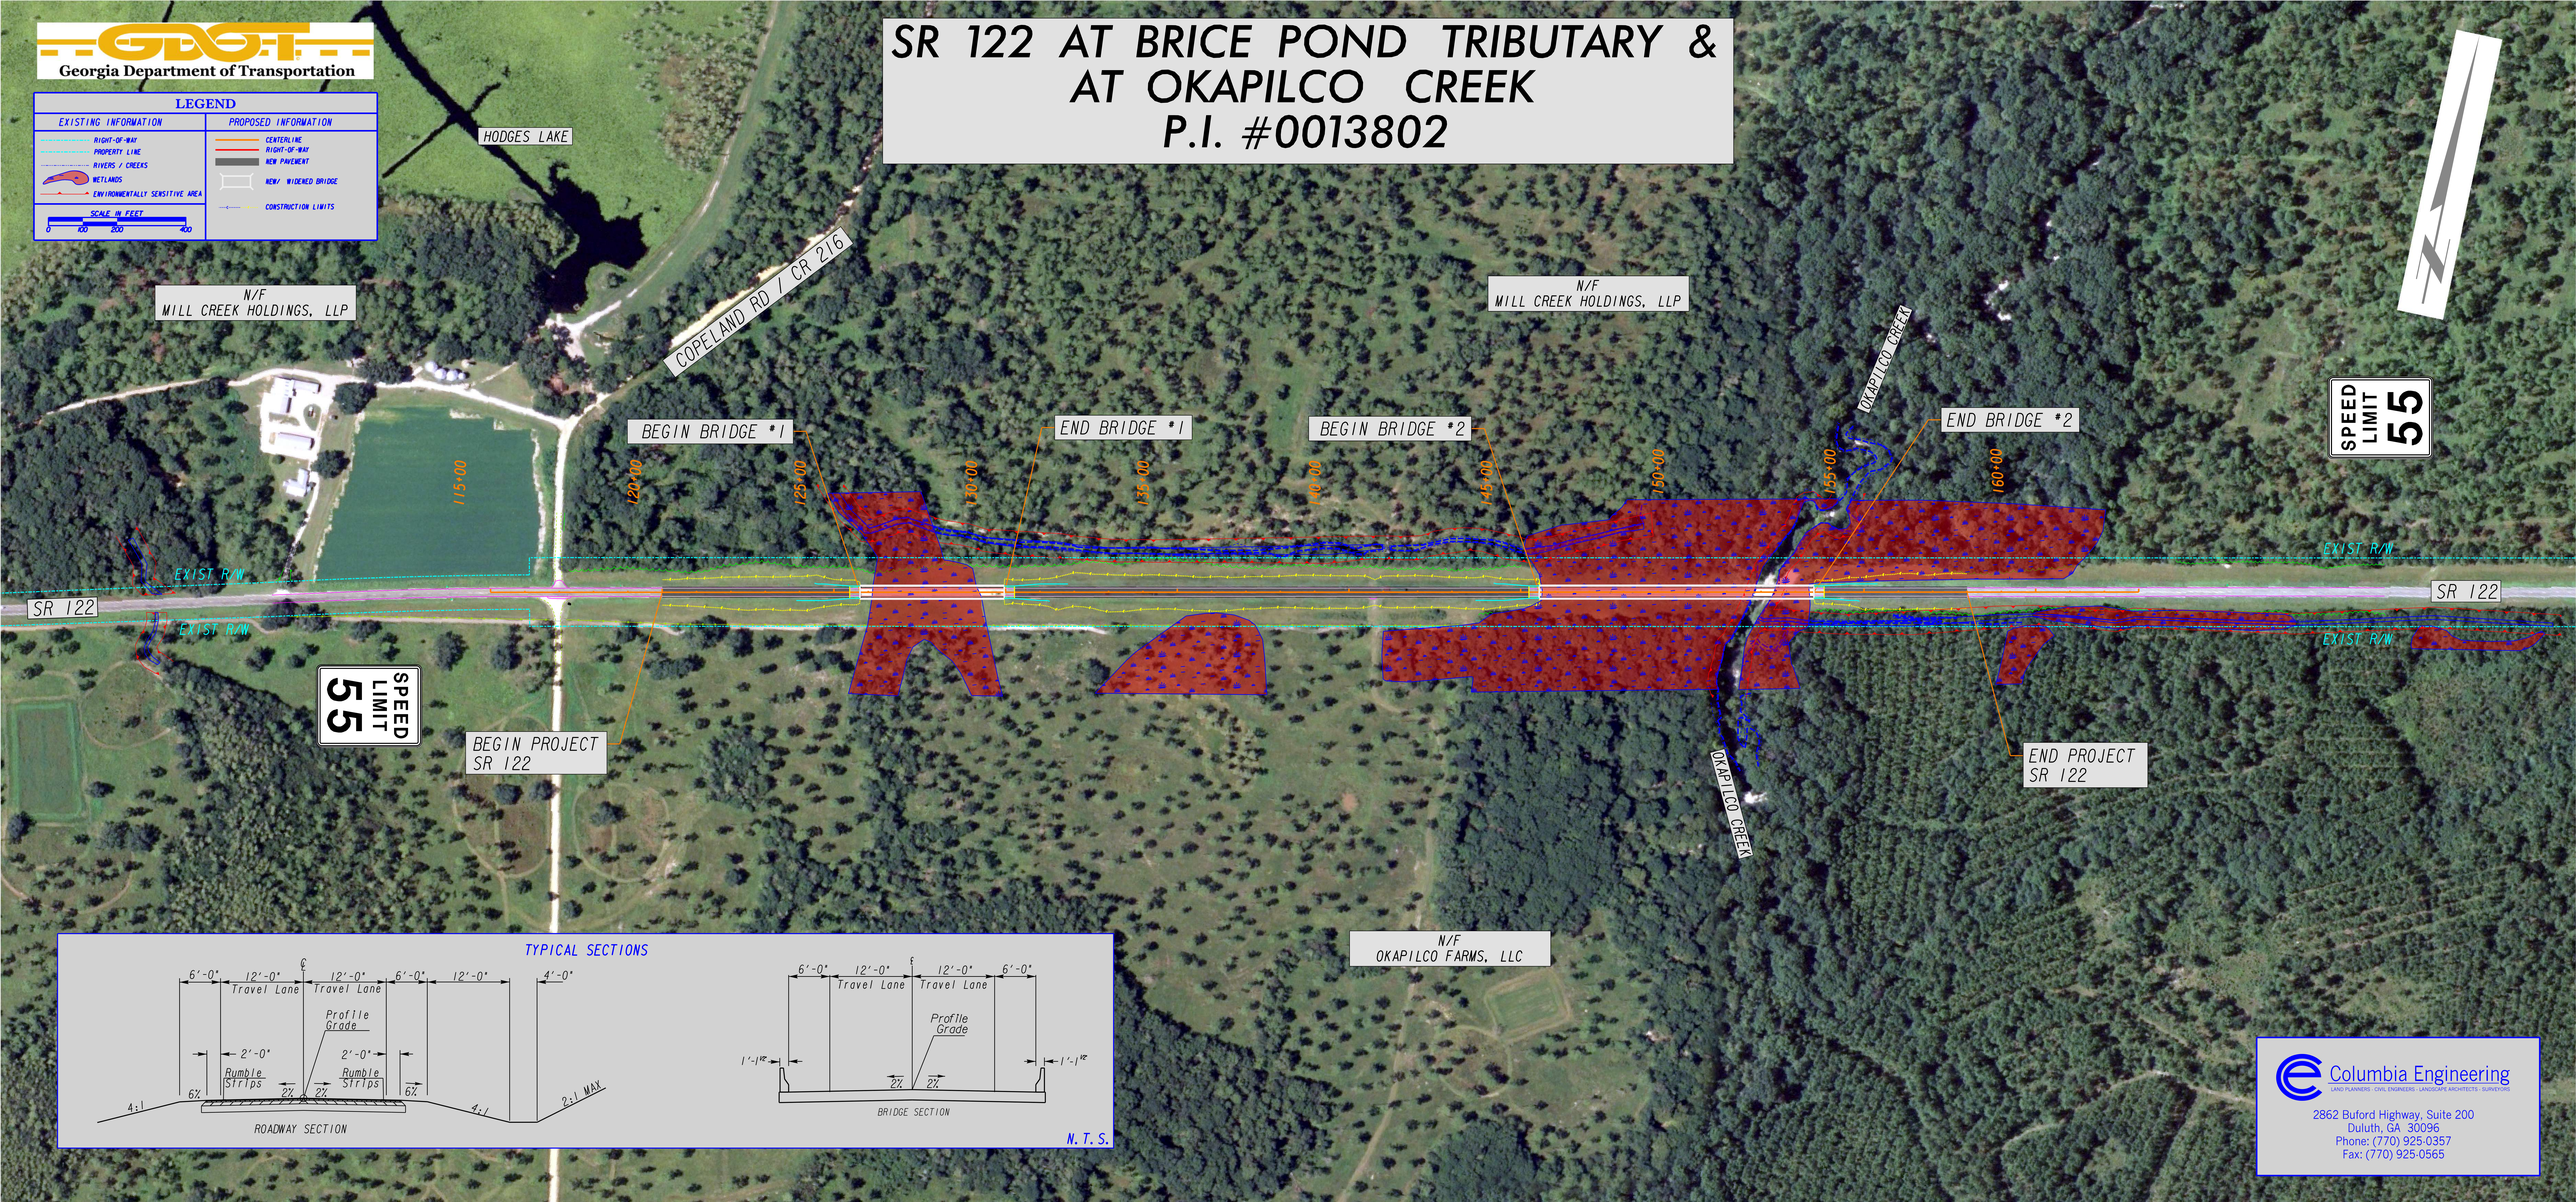

TYPICAL SECTIONS

ROADWAY SECTION

BRIDGE SECTION

N.T.S.

Columbia Engineering
LAND PLANNERS · CIVIL ENGINEERS · LANDSCAPE ARCHITECTS · SURVEYORS
2862 Buford Highway, Suite 200
Duluth, GA 30096
Phone: (770) 925-0357
Fax: (770) 925-0565