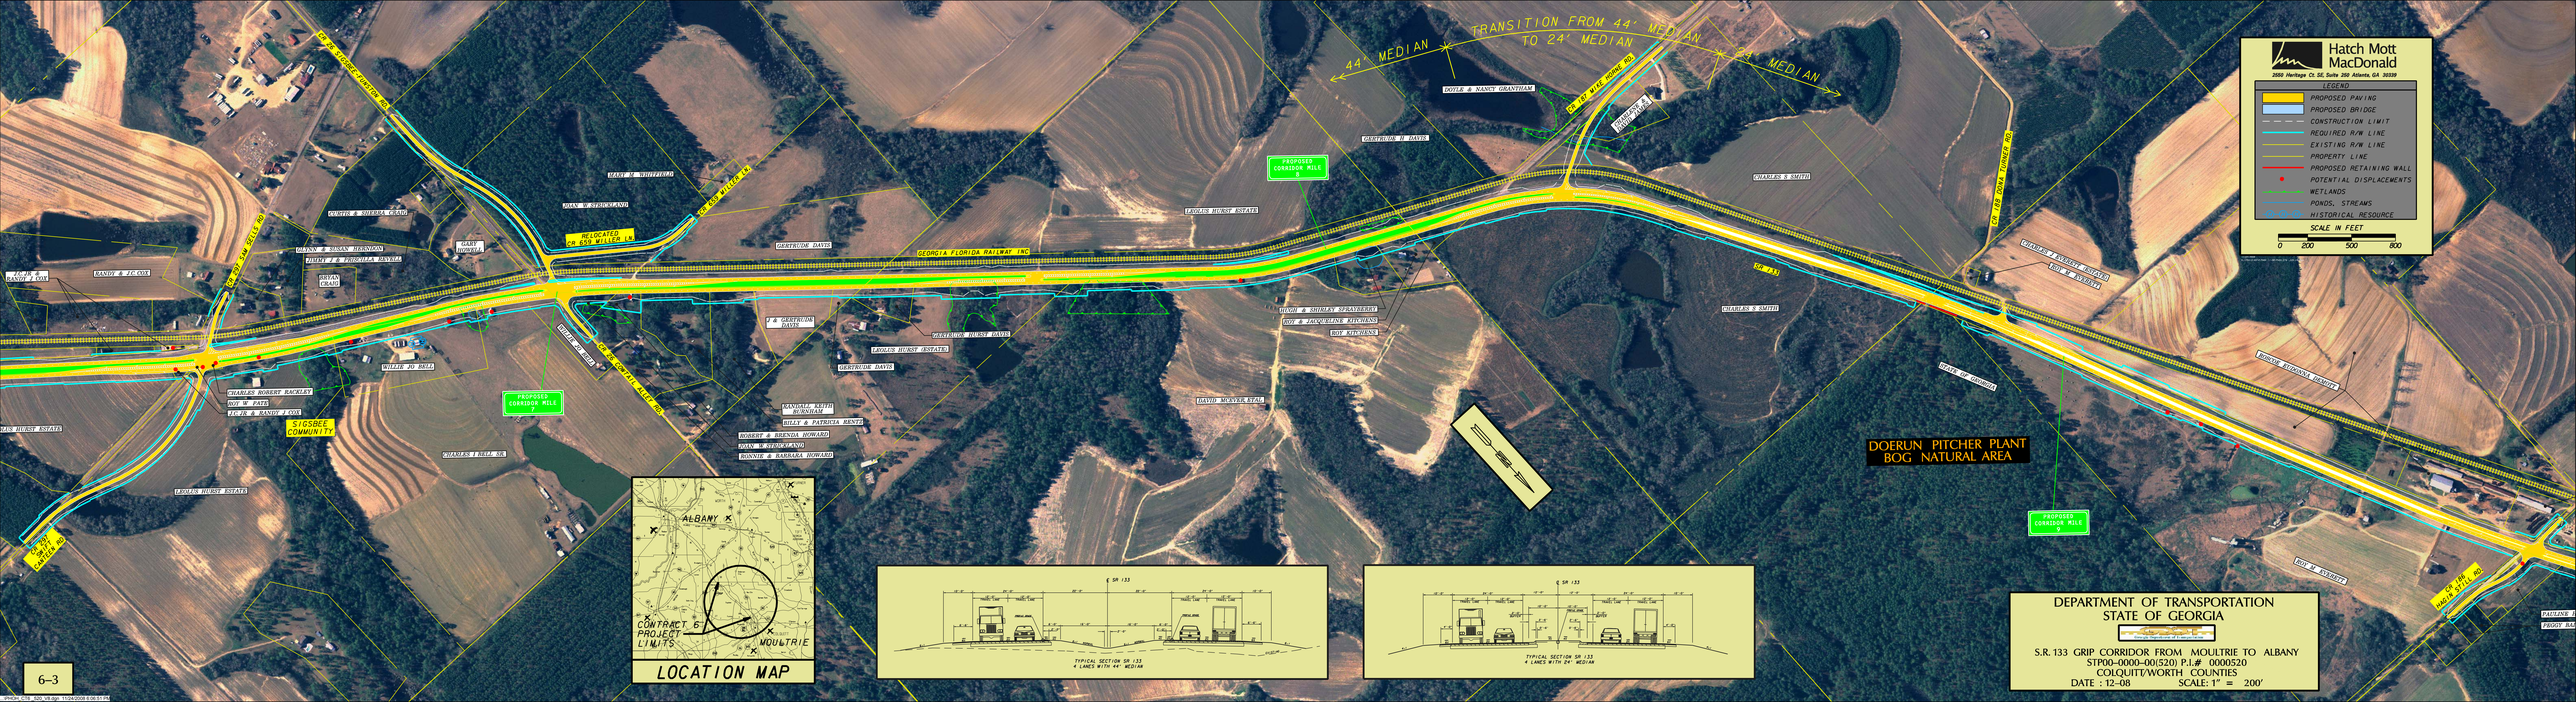

CR 26 SIGSBEE-FUNSTON RD.
CR 297 SAM SELLS RD
CR 297 SWIFT CANTEEN RD
RELOCATED CR 659 MILLER LN.
CR 659 MILLER LN.
CR 26 COWTAIL ALLEY RD.
CR 187 MIKE HORNE RD.
CR 188 DONA TURNER RD.
CR 186 HAGIN STILL RD.
GEORGIA FLORIDA RAILWAY INC
SR 133
44' MEDIAN
TRANSITION FROM 44' MEDIAN TO 24' MEDIAN
24' MEDIAN
PROPOSED CORRIDOR MILE 7
PROPOSED CORRIDOR MILE 8
PROPOSED CORRIDOR MILE 9
SIGSBEE COMMUNITY
DOERUN PITCHER PLANT BOG NATURAL AREA
MARY M WHITFIELD
JOAN W. STRICKLAND
CURTIS & SHERRA CRAIG
GARY HOWELL
GLYNN & SUSAN HERNDON
JIMMY J & PRISCILLA REVELL
BRYAN CRAIG
RANDY & J.C. COX
J.C. JR & RANDY J COX
GERTRUDE DAVIS
J & GERTRUDE DAVIS
LEOLUS HURST
WILLIE JO BELL
CHARLES ROBERT RACKLEY
ROY W PATE
J.C. JR & RANDY J COX
LEOLUS HURST ESTATE
CHARLES I BELL SR.
RANDALL KEITH BURNHAM
BILLY & PATRICIA RENTZ
ROBERT & BRENDA HOWARD
JOAN W. STRICKLAND
RONNIE & BARBARA HOWARD
GERTRUDE HURST DAVIS
LEOLUS HURST (ESTATE)
LEOLUS HURST ESTATE
GERTRUDE H DAVIS
DOYLE & NANCY GRANTHAM
CHARLENE & DAVID JAMES
HUGH & SHIRLEY SPRAYBERRY
ROY & JACQUELINE KITCHENS
ROY KITCHENS
DAVID MCEVER, ETAL
CHARLES S SMITH
CHARLES S SMITH
CHARLES J EVERETT (ESTATE)
ROY M EVERETT
ROSCOE EUDONNA DEMOTT
STATE OF GEORGIA
ROY M EVERETT
PAULINE H
PEGGY BA
N
ALBANY
CONTRACT 6 PROJECT LIMITS
MOULTRIE
TURNER
WORTH
TIFT
COLQUITT
LOCATION MAP
℄ SR 133
10'-0"
24'-0"
22'-0"
22'-0"
24'-0"
10'-0"
12'-0" TRAVEL LANE
12'-0" TRAVEL LANE
PROFILE GRADE
6'-6"
6'-0"
2'-0"
16'-0"
16'-0"
2'-0"
6:1
NORMAL
EXISTING
6%
2%
4%
TYPICAL SECTION SR 133
4 LANES WITH 44' MEDIAN
℄ SR 133
10'-0"
24'-0"
12'-0"
12'-0"
24'-0"
10'-0"
12'-0" TRAVEL LANE
12'-0" TRAVEL LANE
2'-0" BUFFER
10'-0"
2'-6"
0'-6"
4'-0"
4:1
6%
2%
4%
TYPICAL SECTION SR 133
4 LANES WITH 24' MEDIAN
...\PHOH_CT6 _520_V8.dgn 11/24/2008 6:06:51 PM
11/24/2008

Hatch Mott MacDonald
2550 Heritage Ct. SE, Suite 250 Atlanta, GA 30339

LEGEND

| | |
|---|---|
| 🟨 | PROPOSED PAVING |
| 🟦 | PROPOSED BRIDGE |
| — — — | CONSTRUCTION LIMIT |
| — | REQUIRED R/W LINE |
| — | EXISTING R/W LINE |
| — | PROPERTY LINE |
| 🟥 | PROPOSED RETAINING WALL |
| ● | POTENTIAL DISPLACEMENTS |
| — | WETLANDS |
| — | PONDS, STREAMS |
| -H-H-H- | HISTORICAL RESOURCE |

SCALE IN FEET
0 200 500 800

DEPARTMENT OF TRANSPORTATION
STATE OF GEORGIA

S.R. 133 GRIP CORRIDOR FROM MOULTRIE TO ALBANY
STP00-0000-00(520) P.I.# 0000520
COLQUITT/WORTH COUNTIES
DATE : 12-08 SCALE: 1" = 200'

6-3