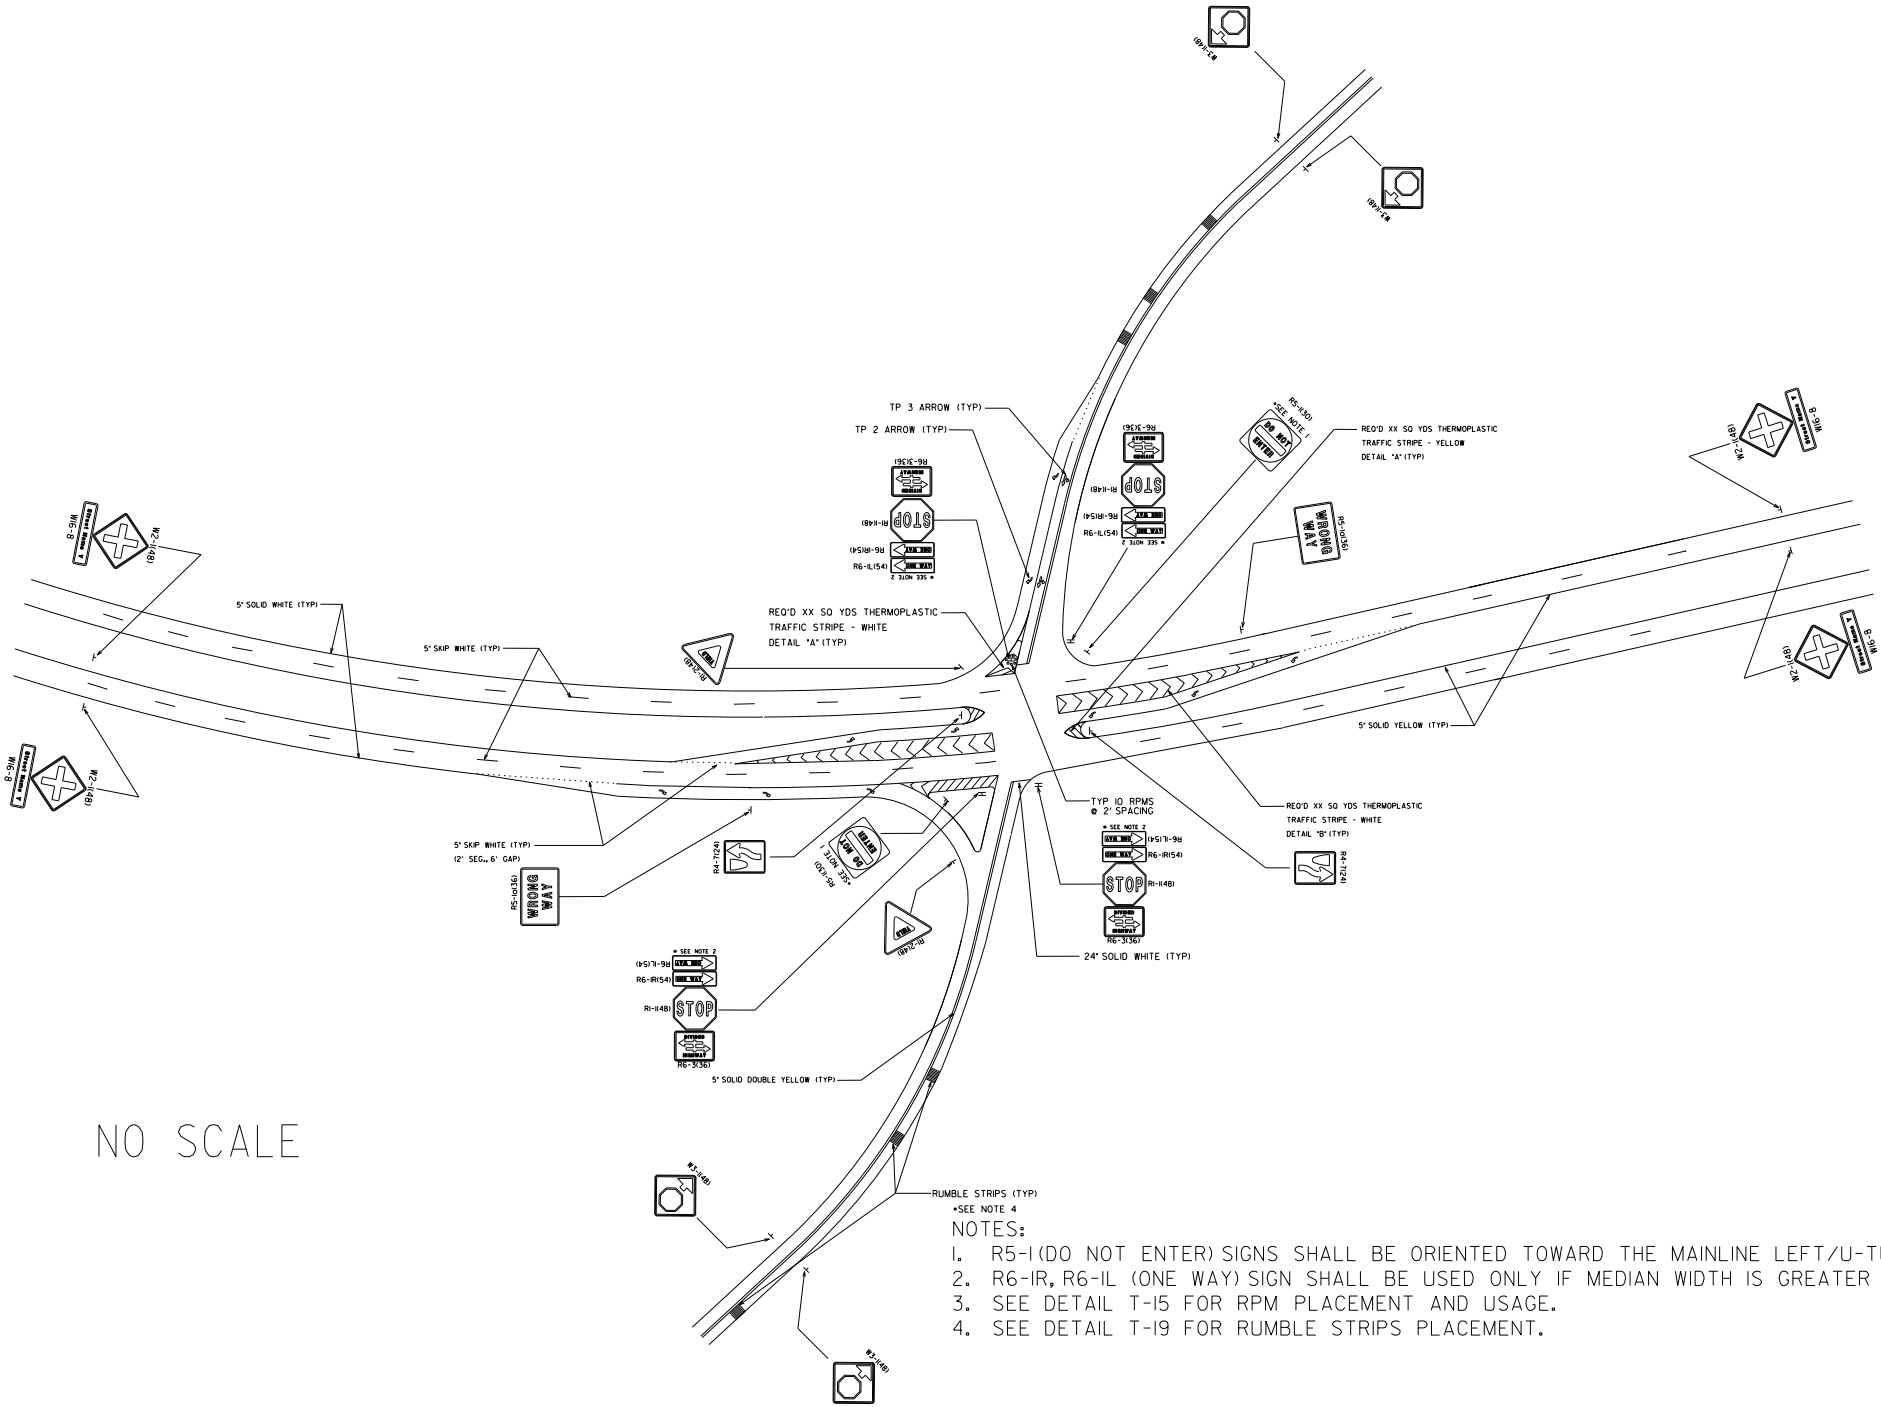

NO SCALE

NOTES:

1. R5-1(DO NOT ENTER) SIGNS SHALL BE ORIENTED TOWARD THE MAINLINE LEFT/U-TURN LANES.
2. R6-1R, R6-1L (ONE WAY) SIGN SHALL BE USED ONLY IF MEDIAN WIDTH IS GREATER THAN 30'.
3. SEE DETAIL T-15 FOR RPM PLACEMENT AND USAGE.
4. SEE DETAIL T-19 FOR RUMBLE STRIPS PLACEMENT.

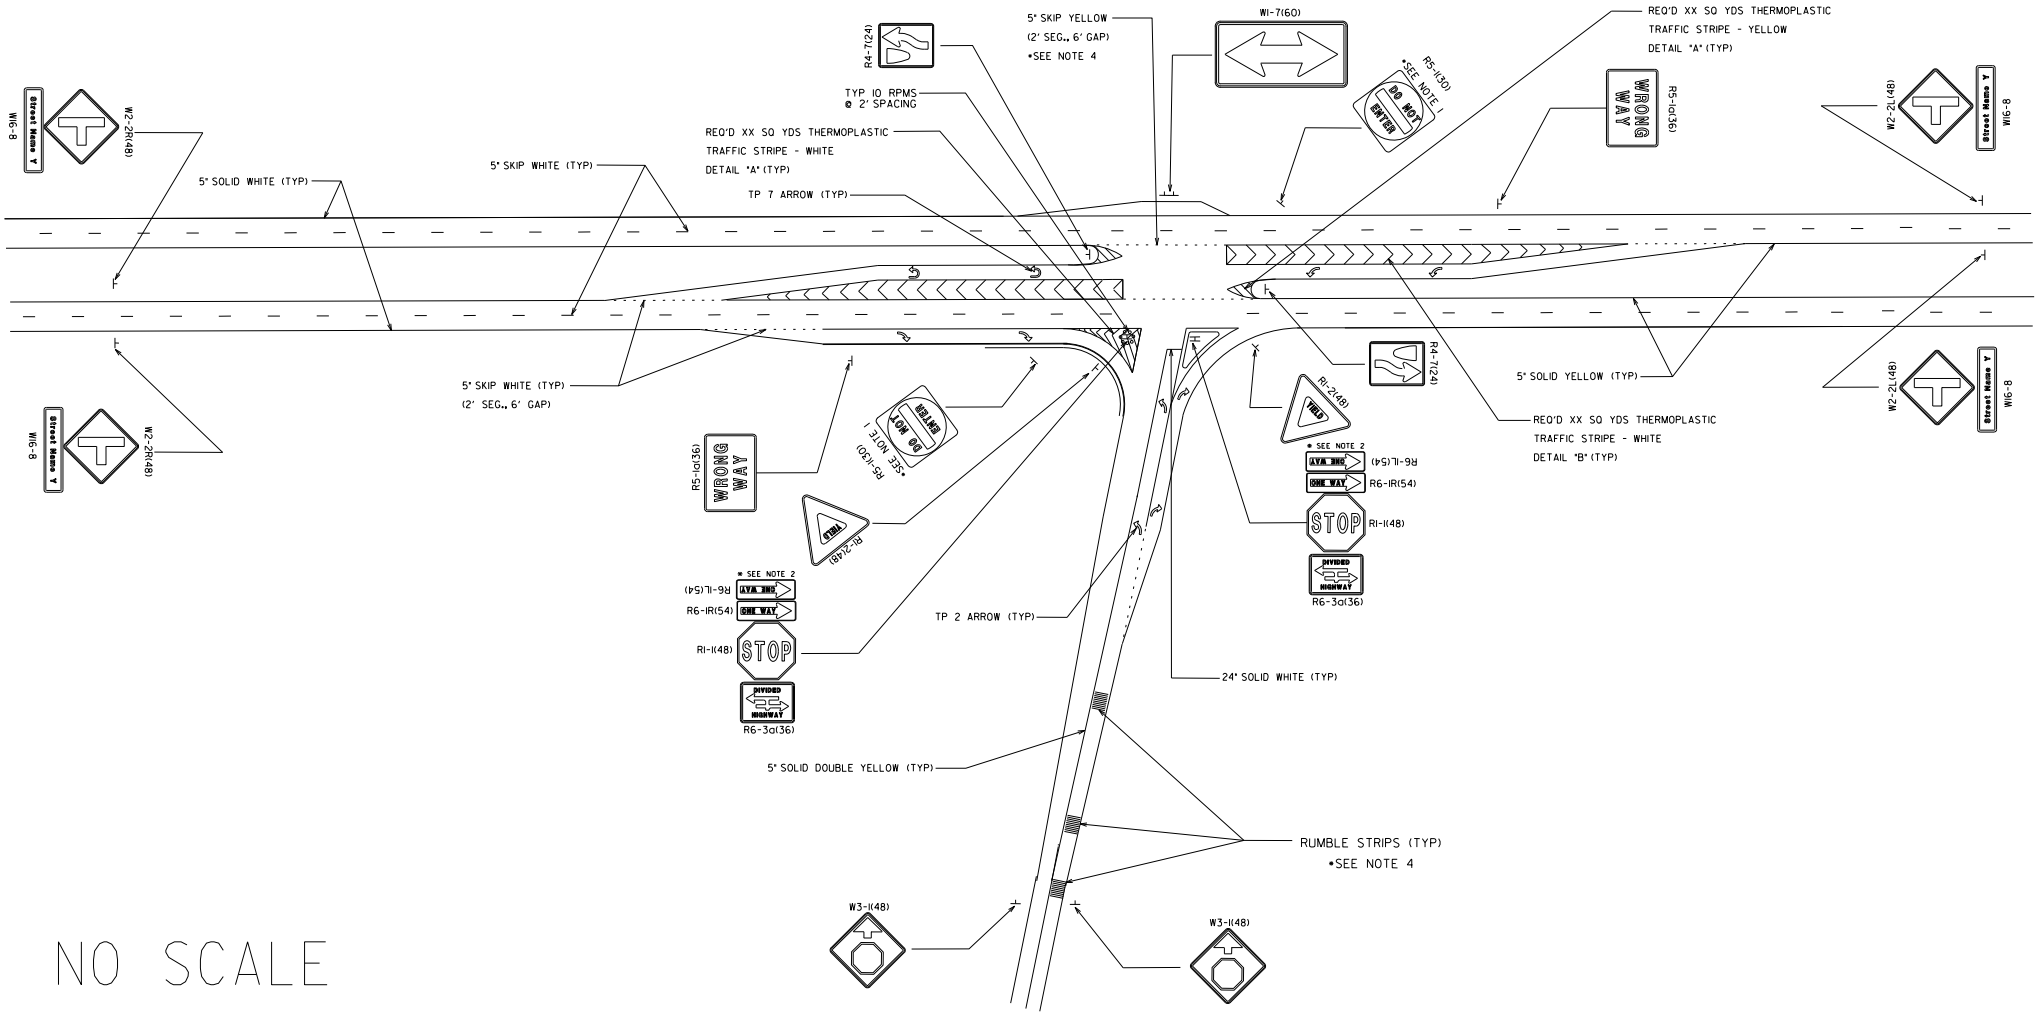

NO SCALE

NOTES:

1. R5-1(DO NOT ENTER) SIGNS SHALL BE ORIENTED TOWARD THE MAINLINE LEFT/U-TURN LANES.
2. R6-1R, R6-1L (ONE WAY) SIGN SHALL BE USED ONLY IF MEDIAN WIDTH IS GREATER THAN 30'.
3. SEE DETAIL T-15 FOR RPM PLACEMENT AND USAGE.
4. SEE DETAIL T-19 FOR RUMBLE STRIPS PLACEMENT.

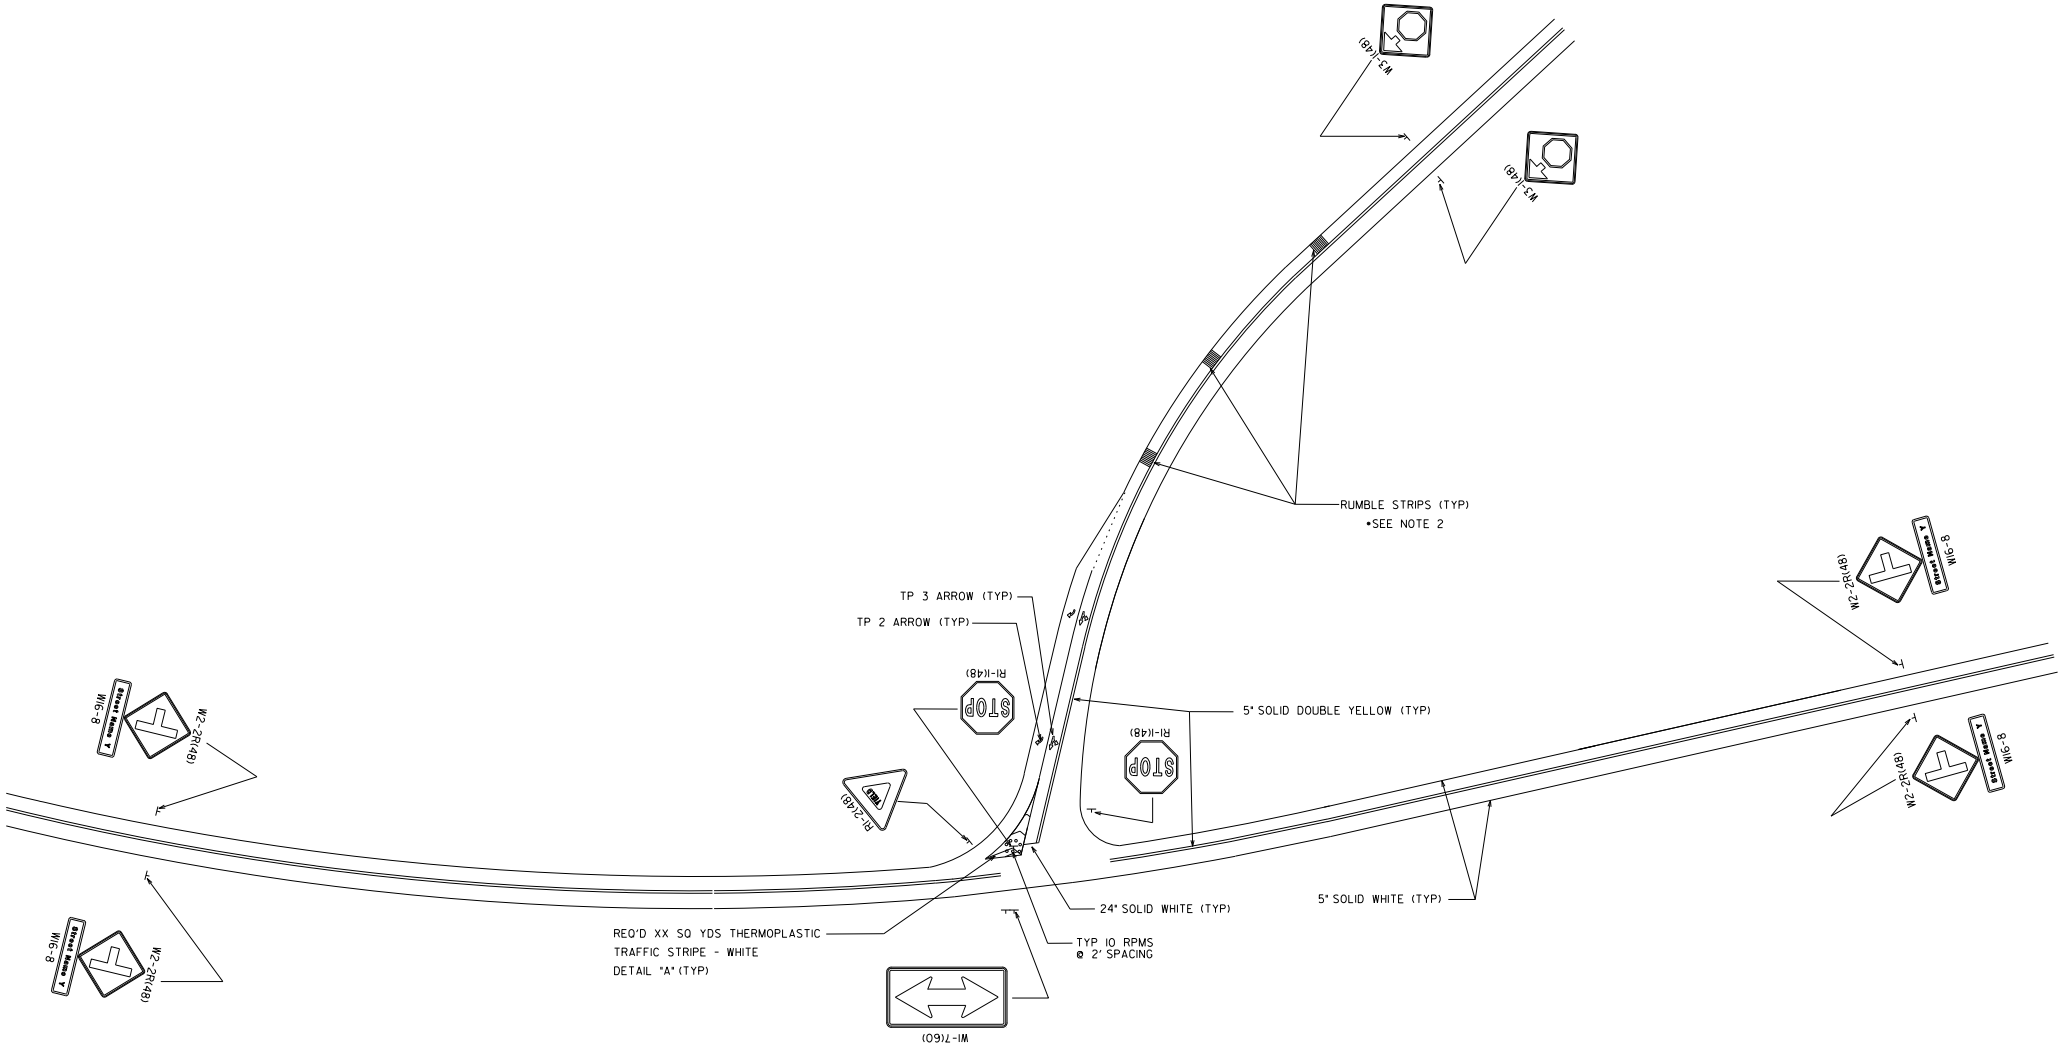

NO SCALE

NOTES:

1. SEE DETAIL T-15 FOR RPM PLACEMENT AND USAGE
2. SEE DETAIL T-19 FOR RUMBLE STRIPS PLACEMENT

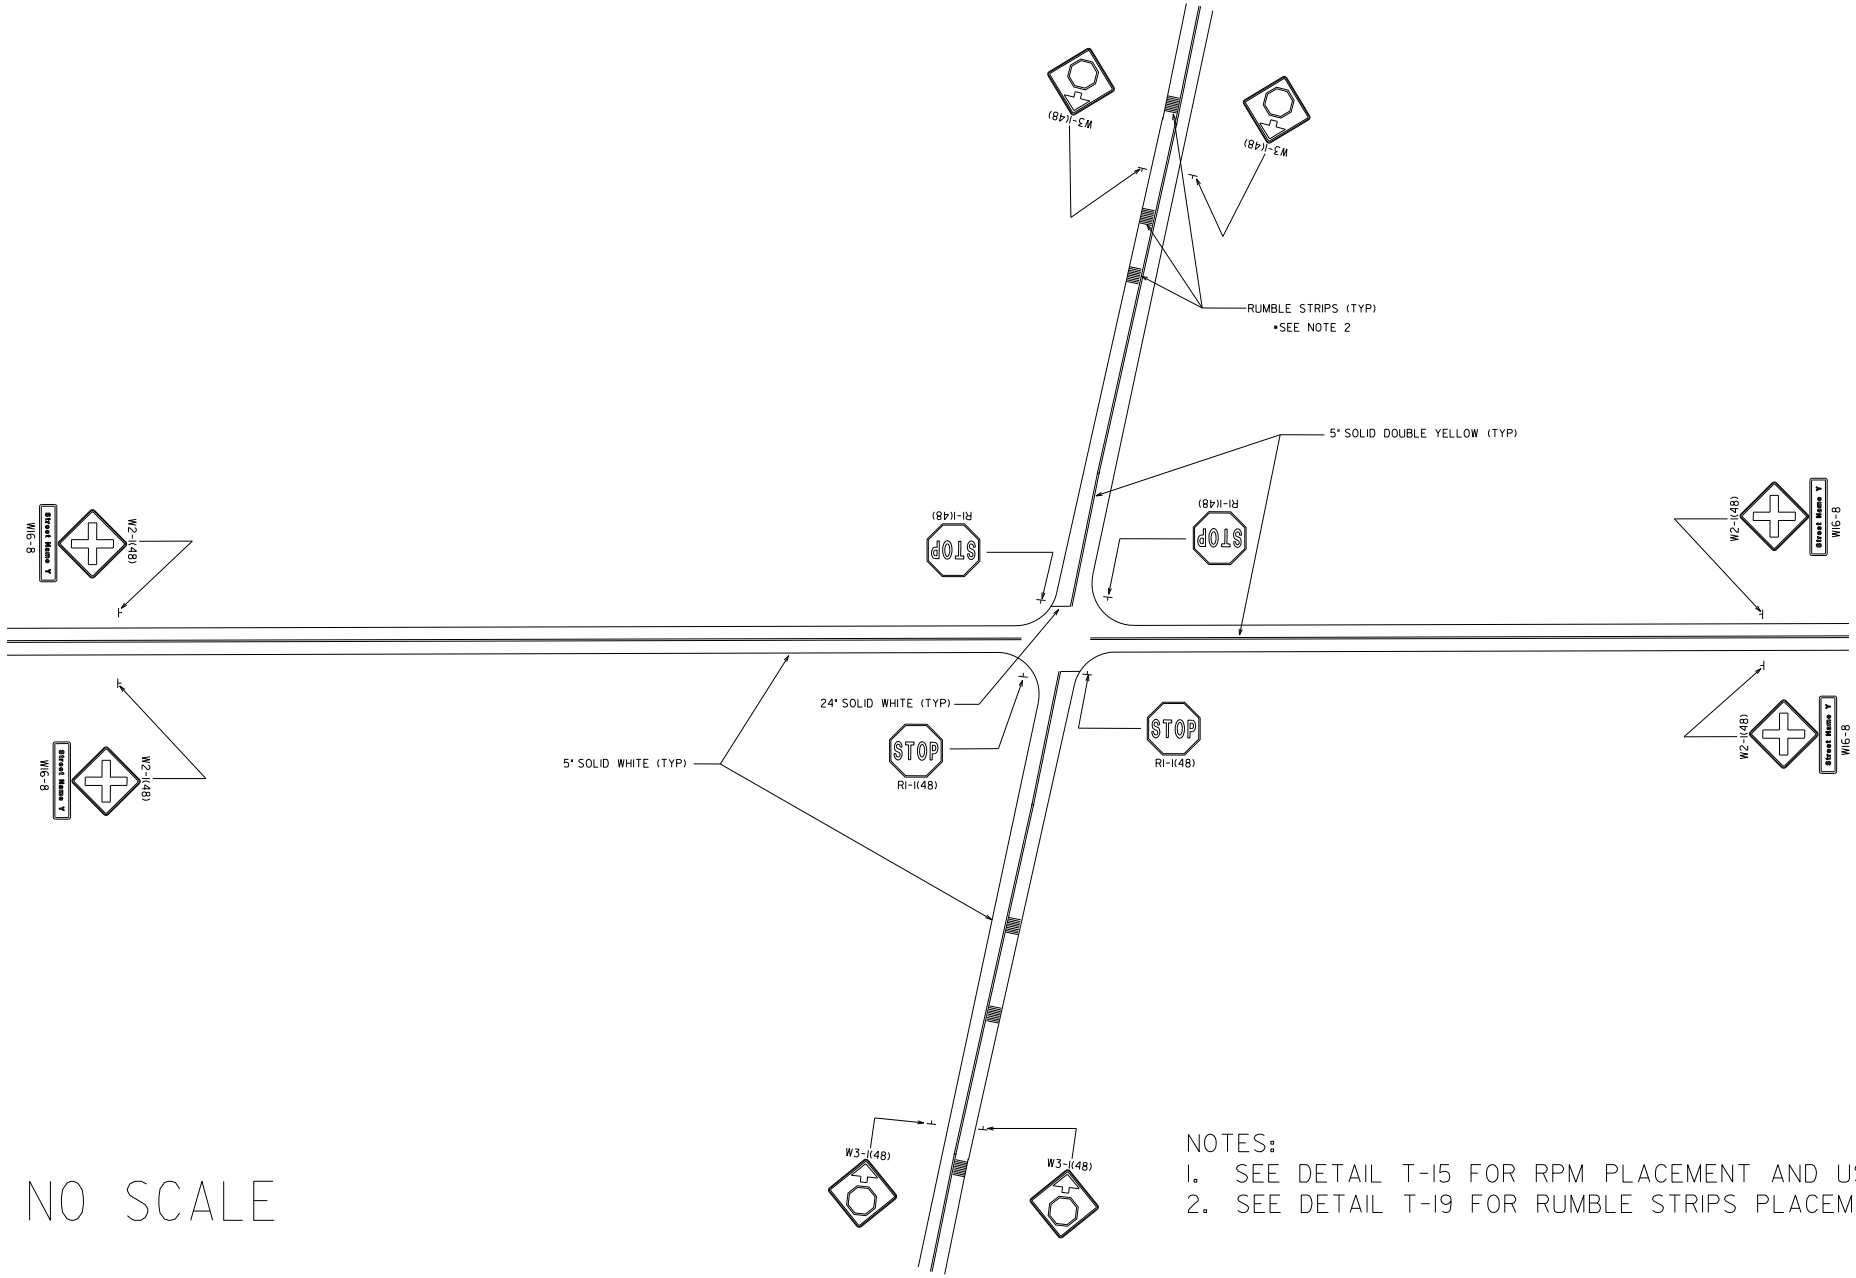

NO SCALE

NOTES:

1. SEE DETAIL T-15 FOR RPM PLACEMENT AND USAGE
2. SEE DETAIL T-19 FOR RUMBLE STRIPS PLACEMENT

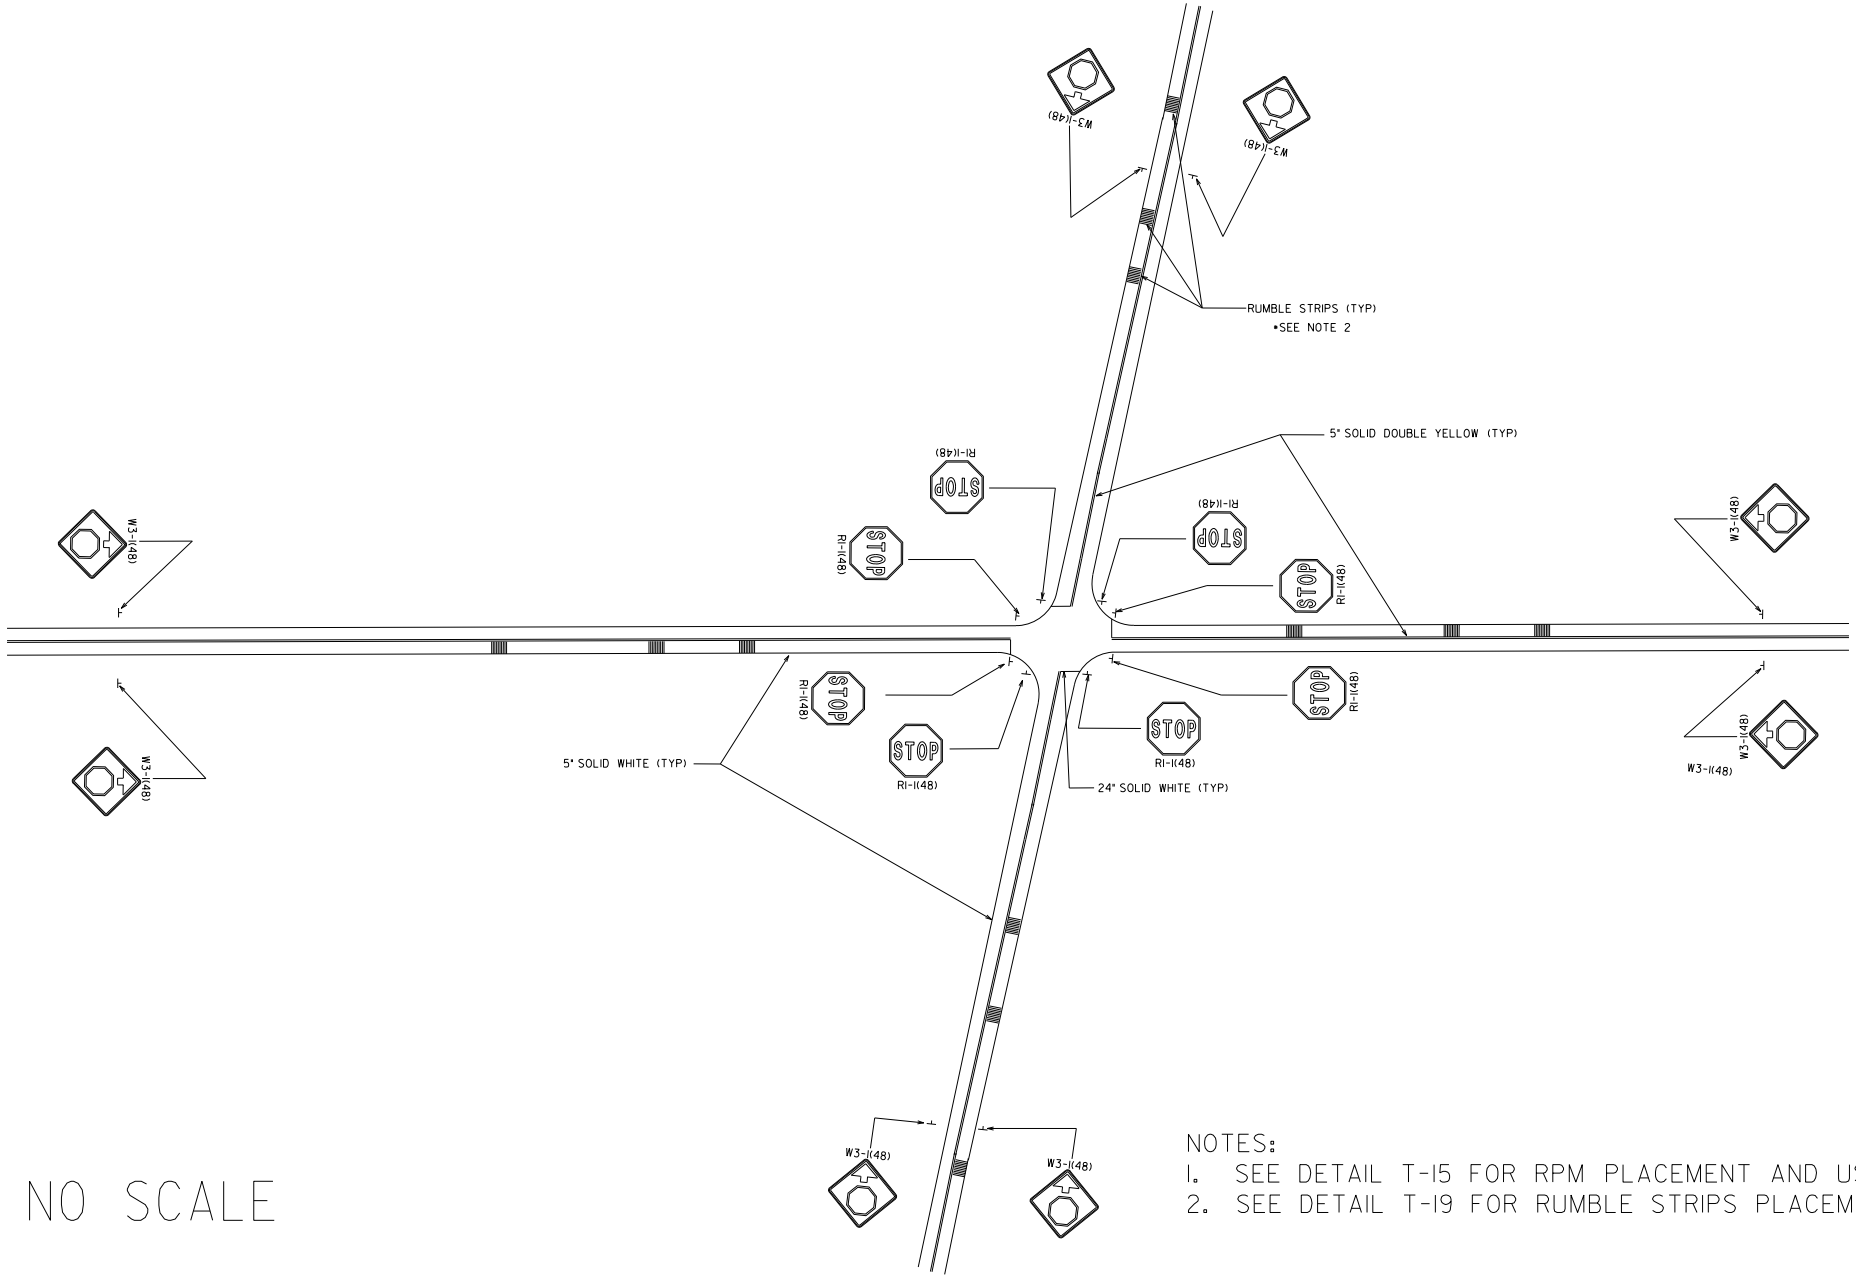

NO SCALE

NOTES:

1. SEE DETAIL T-15 FOR RPM PLACEMENT AND USAGE
2. SEE DETAIL T-19 FOR RUMBLE STRIPS PLACEMENT