48033hov:\Cad\110600\Design Build\Rollplots\ITS Toll

I-85 Express
Managed Lanes from north of Old Peachtree Rd to Hamilton Mill Rd
P.I. # 110600

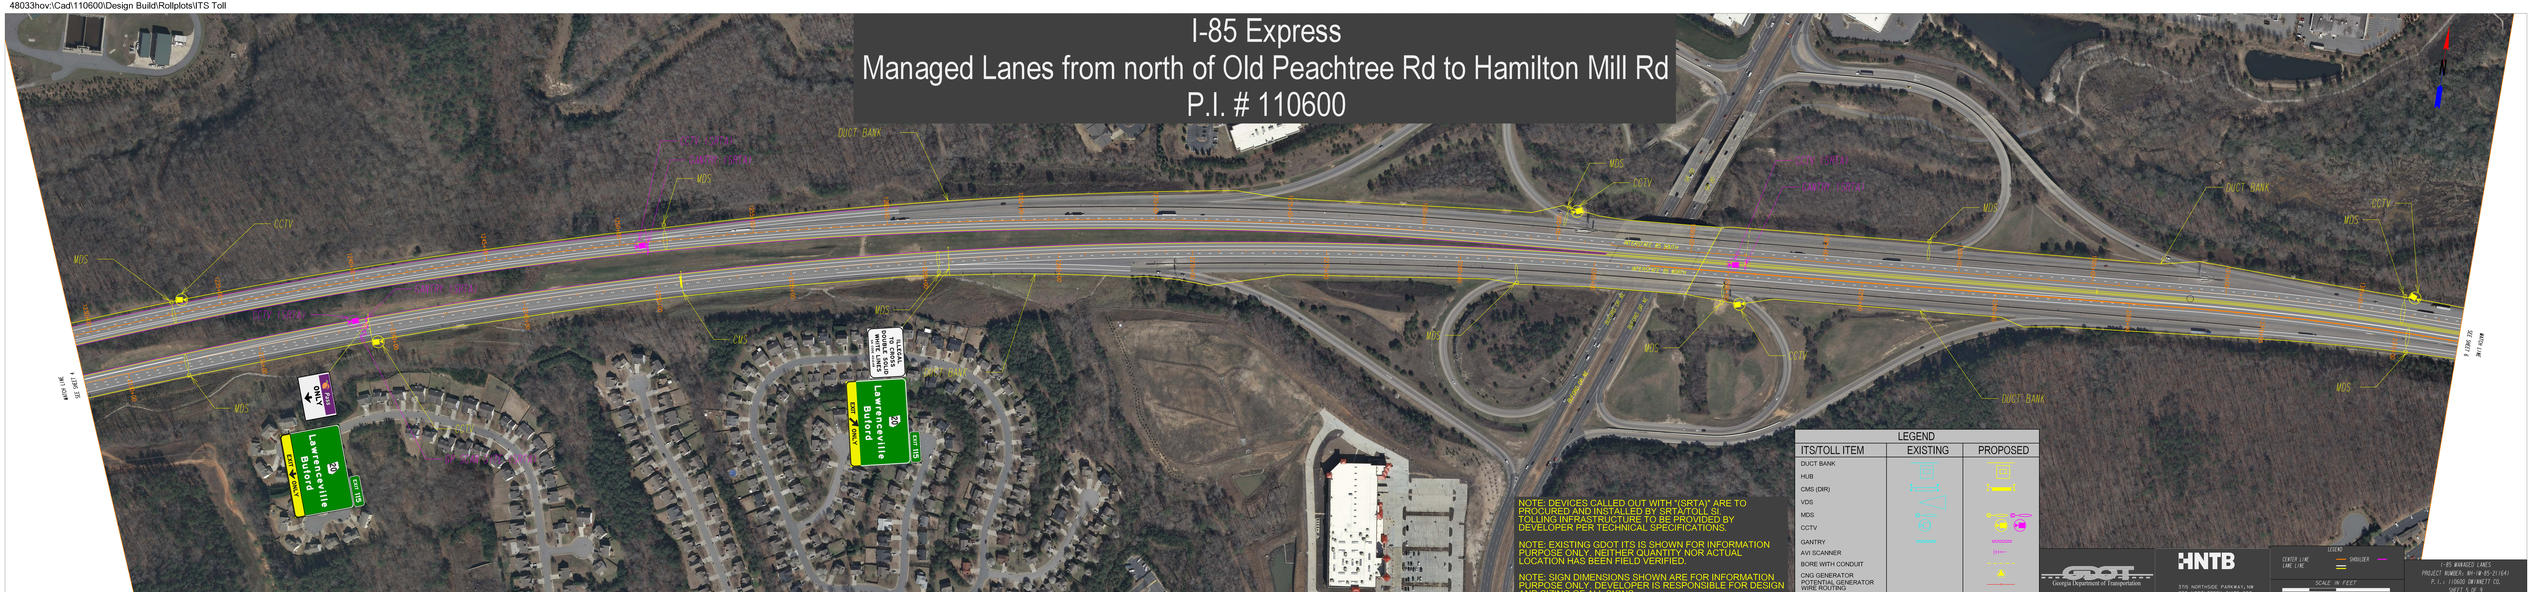

NOTE: DEVICES CALLED OUT WITH "(SRTA)" ARE TO PROCURED AND INSTALLED BY SRTA/TOLL SI TOLLING INFRASTRUCTURE TO BE PROVIDED BY DEVELOPER PER TECHNICAL SPECIFICATIONS.

NOTE: EXISTING GDOT ITS IS SHOWN FOR INFORMATION PURPOSE ONLY. NEITHER QUANTITY NOR ACTUAL LOCATION HAS BEEN FIELD VERIFIED.

NOTE: SIGN DIMENSIONS SHOWN ARE FOR INFORMATION PURPOSE ONLY. DEVELOPER IS RESPONSIBLE FOR DESIGN AND SIZING OF ALL SIGNS.

LEGEND

ITS/TOLL ITEM	EXISTING	PROPOSED
DUCT BANK		
HUB		
CMS (DIR)		
VDS		
MDS		
CCTV		
GANTRY		
AVI SCANNER		
BORE WITH CONDUIT		
CNG GENERATOR		
POTENTIAL GENERATOR		
WIRE ROUTING		
SIGN STRUCTURE		

Georgia Department of Transportation

HNTB
375 NORTHSIDE PARKWAY, NW
200 NORTHREED, SUITE 800
ATLANTA, GEORGIA 30327

LEGEND
CENTER LINE
LANE LINE
SHOULDER
SCALE: IN FEET
0 425 850 450

I-85 MANAGED LANES
PROJECT NUMBER: NH-IM-85-2(164)
P.I. : 110600 GWINNETT CO.
SHEET 5 OF 9
VERSION 4, AUGUST 1, 2014