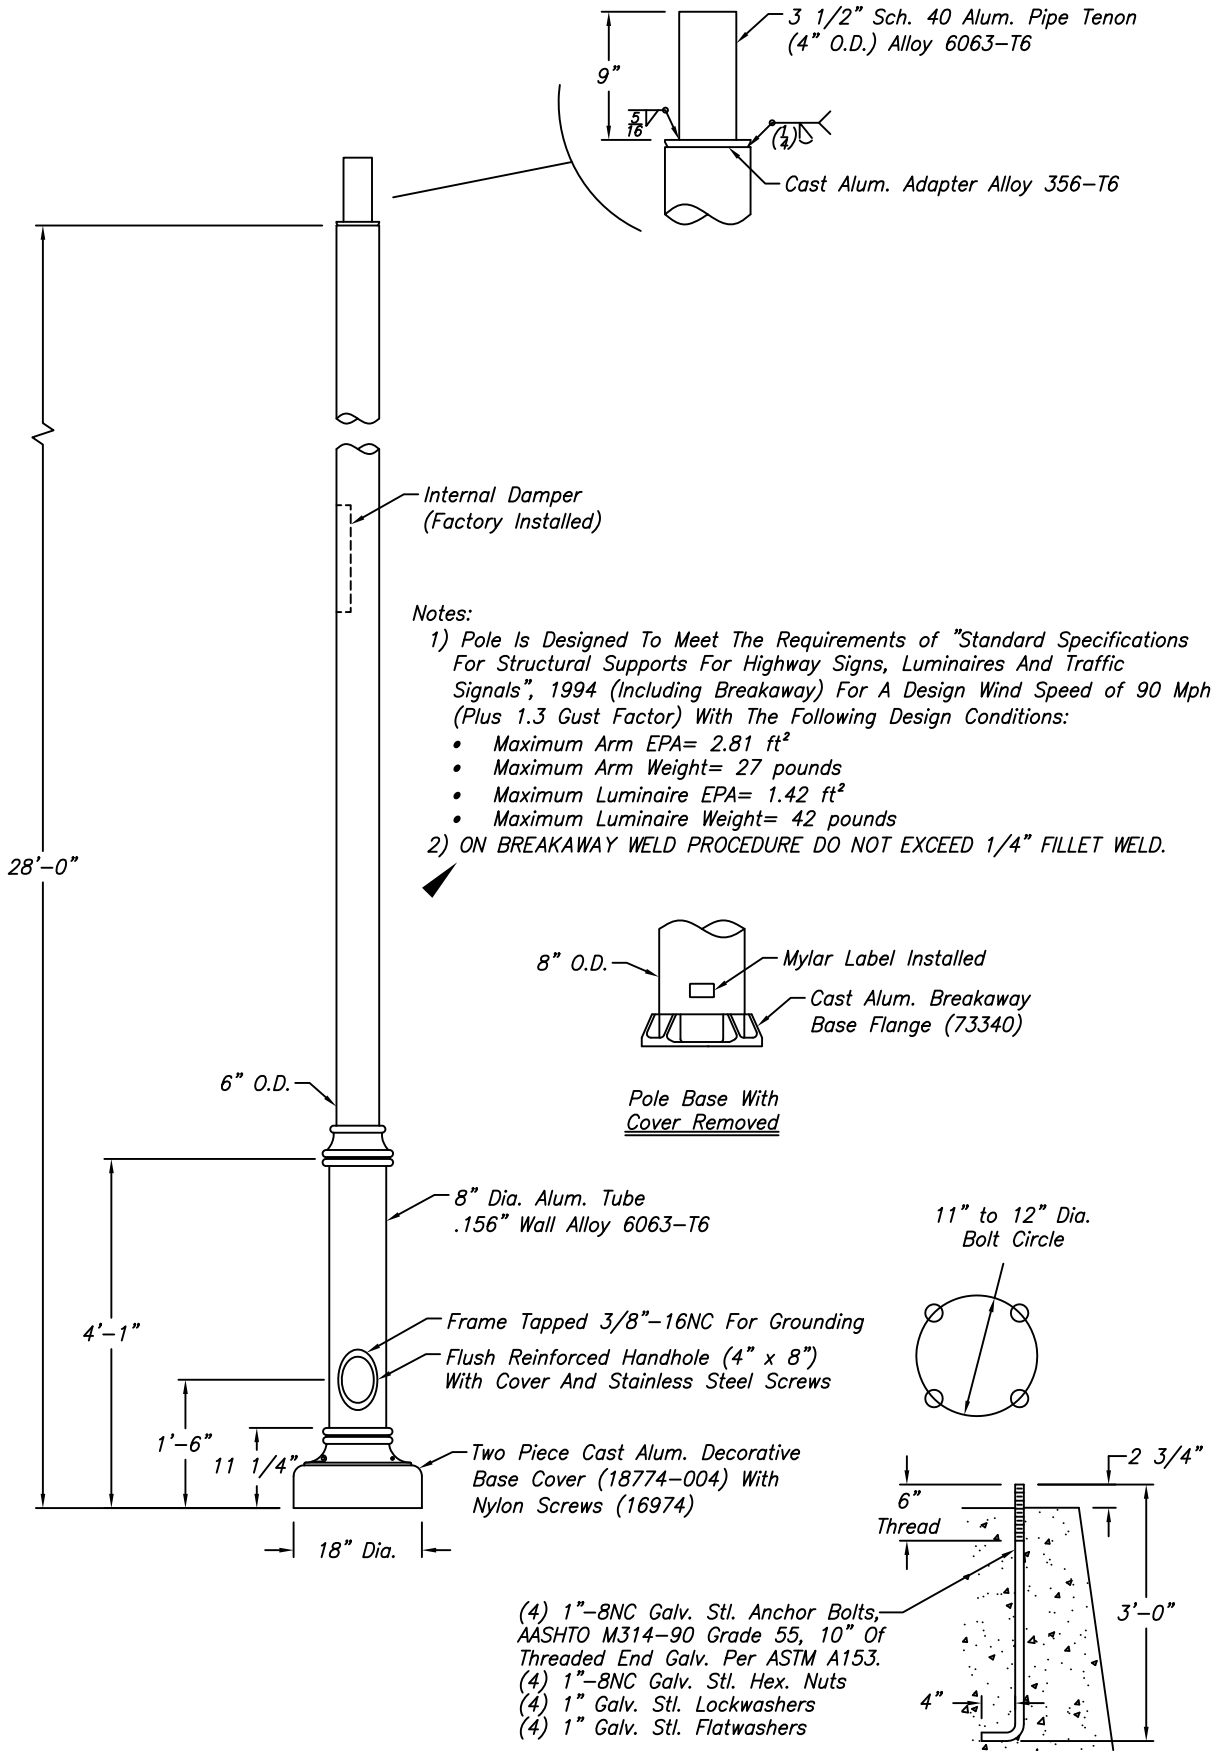

Notes:

1) Pole Is Designed To Meet The Requirements of "Standard Specifications For Structural Supports For Highway Signs, Luminaires And Traffic Signals", 1994 (Including Breakaway) For A Design Wind Speed of 90 Mph (Plus 1.3 Gust Factor) With The Following Design Conditions:
   - Maximum Arm EPA= 2.81 ft^2
   - Maximum Arm Weight= 27 pounds
   - Maximum Luminaire EPA= 1.42 ft^2
   - Maximum Luminaire Weight= 42 pounds
2) ON BREAKAWAY WELD PROCEDURE DO NOT EXCEED 1/4" FILLET WELD.

SKTB120512A

WARNING: DO NOT INSTALL LIGHTING POLES WITHOUT LUMINAIRES

NO.	REVISIONS	DATE

hapco
Abingdon, Va.

TITLE	STAFFORD SERIES BREAKAWAY
CUSTOMER	City of Sandy Springs
SCALE 16	DATE 12/05/2012
BY TNB	DWG. NO.
CHK'D	SKTB120512A