DEPARTMENT OF TRANSPORTATION
STATE OF GEORGIA

PLAN AND PROFILE OF PROPOSED
RED BUD ROAD (SR 156) AT COLLEGE STREET (CS 782)
INTERSECTION IMPROVEMENT
STP00-0000-00(308)
GORDON COUNTY
FEDERAL AID PROJECT

FEDERAL ROUTE NO. N/A

STATE ROUTE NO. SR 156

P.I. NO. 0000308

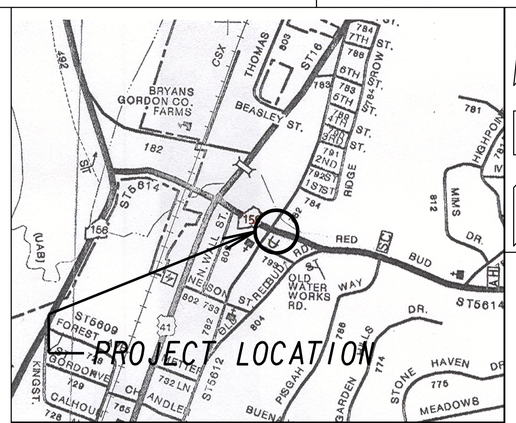

LOCATION SKETCH

DESIGN DATA:
TRAFFIC A.D.T.: 17450 (2010)
TRAFFIC A.D.T.: 26060 (2030)
TRAFFIC D.H.V.: 1220
DIRECTIONAL DIST: 50/50
% TRUCKS: 3
24 HR.TRUCKS %: 5
SPEED DESIGN: 45 MPH RED BUD RD
30 MPH COLLEGE ST

FUNCTIONAL CLASS:
URBAN MINOR ARTERIAL

THIS PROJECT IS 100% IN GORDON COUNTY AND IS 100% IN CONG.DIST.NO.11

PROJECT DESIGNATION: EXEMPT

DESIGNED IN ENGLISH UNITS.

THIS PROJECT HAS BEEN PREPARED USING THE HORIZONTAL GEORGIA COORDINATE SYSTEM OF 1984 (NAD 1983)/94 WEST ZONE, AND THE NORTH AMERICAN VERTICAL DATUM (NAVD) OF 1988.

MID-POINT COORDINATES
Sta. 116+85
N 1643460.8340
E 2062412.3840

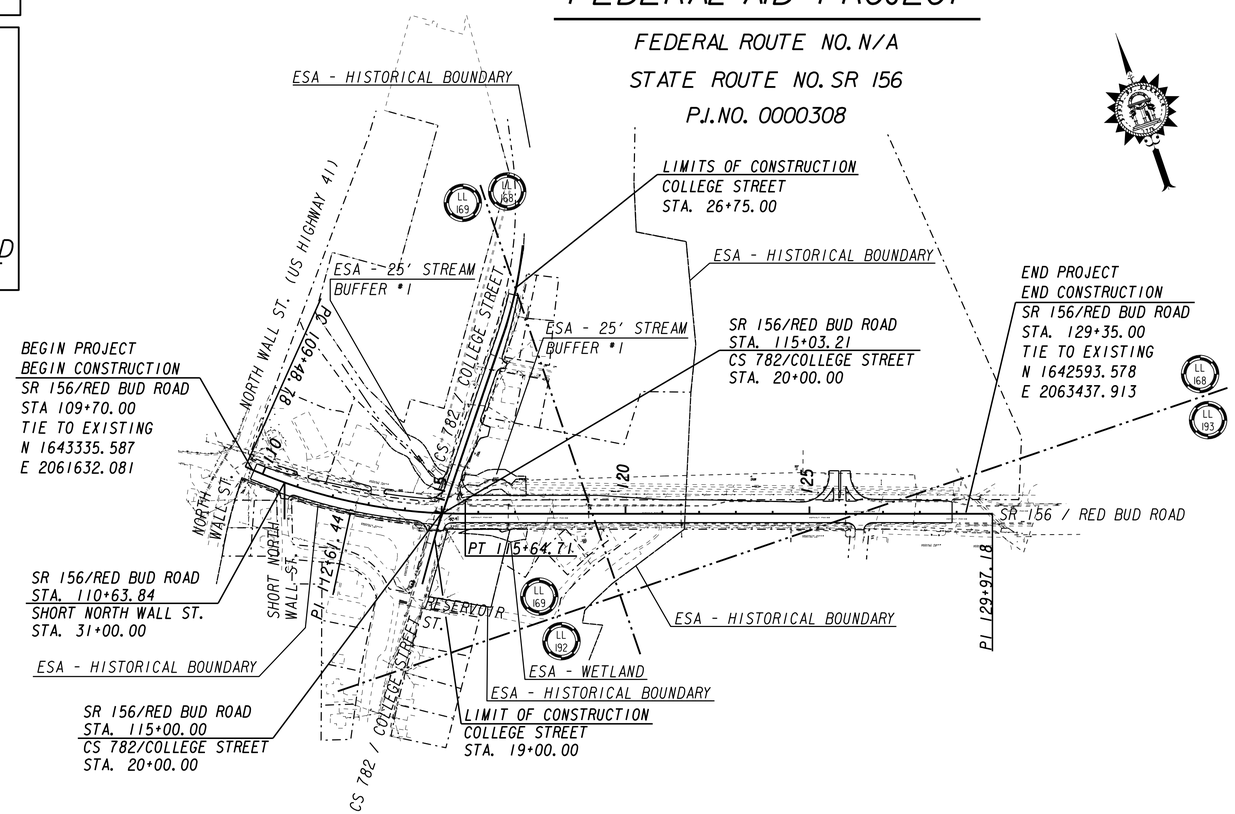

NOTE :
ALL REFERENCES IN THIS DOCUMENT, WHICH INCLUDES ALL PAPERS, WRITINGS, DOCUMENTS, DRAWINGS, OR PHOTOGRAPHS USED, OR TO BE USED IN CONNECTION WITH THIS DOCUMENT, TO "STATE HIGHWAY DEPARTMENT OF GEORGIA", "STATE HIGHWAY DEPARTMENT", "GEORGIA STATE HIGHWAY DEPARTMENT", "HIGHWAY DEPARTMENT", OR "DEPARTMENT" WHEN THE CONTEXT THEREOF MEANS THE STATE HIGHWAY DEPARTMENT OF GEORGIA, AND SHALL BE DEEMED TO MEAN THE DEPARTMENT OF TRANSPORTATION.

GEORGIA REGISTERED No. 33129 PROFFESSIONAL ENGINEER SHAMIR POUDEL

PREPARED BY: ARCADIS US INC.

RECOMMENDED FOR APPROVAL BY: DISTRICT 6 DESIGN ENGINEER

DATE CHIEF ENGINEER

LENGTH OF PROJECT	COUNTY No. 129 Project No. STP00-0000-00(308) MILES
NET LENGTH OF ROADWAY	0.372
NET LENGTH OF BRIDGES	N/A
NET LENGTH OF PROJECT	0.372
NET LENGTH OF EXCEPTIONS	N/A
GROSS LENGTH OF PROJECT	0.372

ARCADIS
Infrastructure, environment, facilities

SCALE IN FEET
0 200 400 800

LOCATION AND DESIGN APPROVAL DATE	APRIL 11, 2008
PLANS COMPLETED DATE	APRIL 30, 2010
REVISIONS:	
5/12/2010: 1, 3, 53-55	
5/21/2010: 1, 3, 7, 13, 64	
7/16/2010: 1, 3, 10, 13, 62	
8/22/2011: 1, 3, 17, 18, 35	

THE DATA, TOGETHER WITH ALL OTHER INFORMATION SHOWN ON THESE PLANS OR IN ANYWAY INDICATED THEREBY, WHETHER BY DRAWINGS OR NOTES, OR IN ANY OTHER MANNER, ARE BASED UPON FIELD INVESTIGATIONS AND ARE BELIEVED TO BE INDICATIVE OF ACTUAL CONDITIONS. HOWEVER, THE SAME ARE SHOWN AS INFORMATION ONLY, ARE NOT GUARANTEED, AND DO NOT BIND THE DEPARTMENT OF TRANSPORTATION IN ANY WAY. THE ATTENTION OF BIDDER IS SPECIFICALLY DIRECTED TO SUBSECTIONS 102.04, 102.05, AND 104.03 OF THE SPECIFICATIONS.