STATE	PROJECT NUMBER	SHEET NO.	TOTAL SHEETS
GA.	STP00-0000-00(408)	169	187

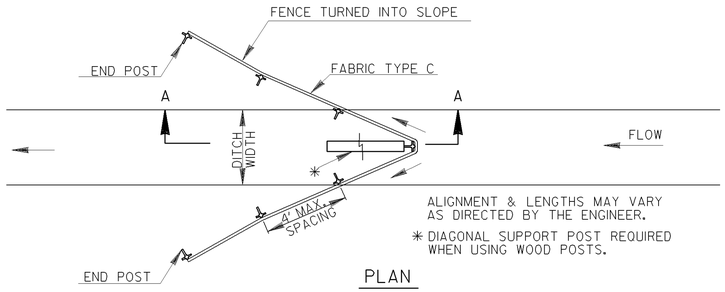

PLAN

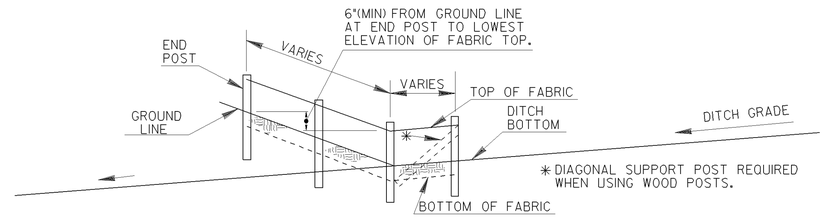

SECTION A-A

TYPICAL FABRIC CHECK DAM SPACING	
GRADE OF DITCH	MINIMUM SPACING (FEET)
LESS THAN 1%	100' ±
1% TO 2%	100' ±
2% TO 3%	50' ±
3% TO 4%	50' ±
4% TO 5%	25' ±
4% TO <8%	25' ±

FABRIC CHECK DAM

DITCH WITH SIDE SLOPES 6:1 OR GREATER AND DEPTHS OVER 36"

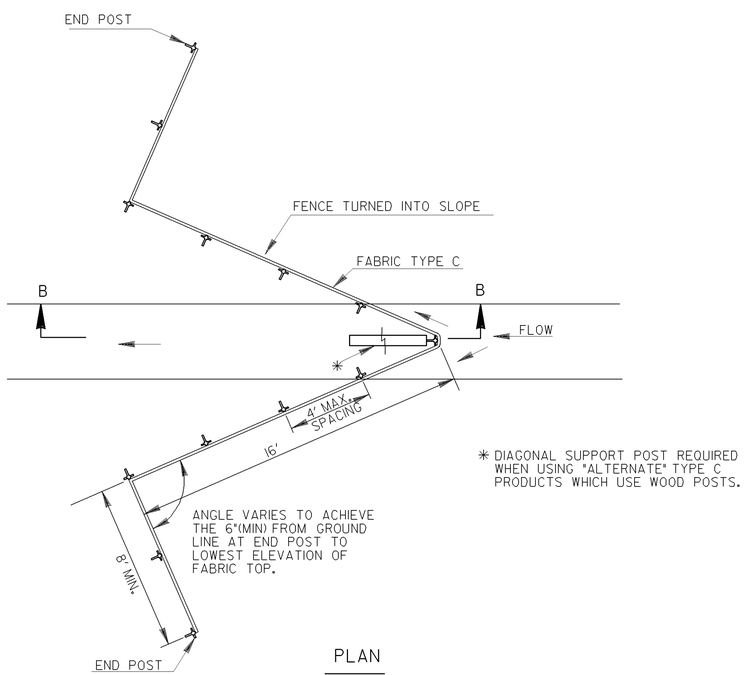

PLAN

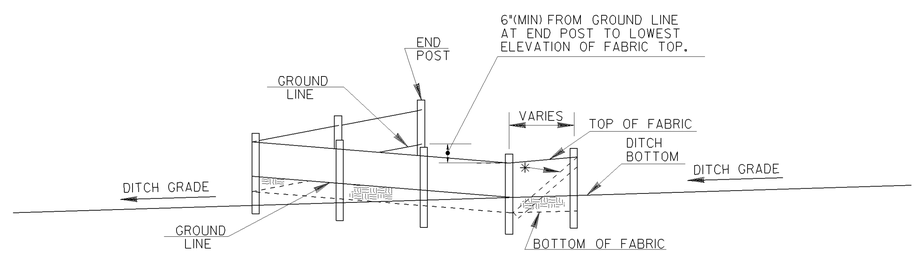

SECTION B-B

NOTE:

1. THE MAXIMUM DRAINAGE AREA FOR FABRIC CHECK DAMS SHALL BE 1 ACRE.
2. TEMPORARY SILT FENCE SHALL NOT BE PLACED WITHIN STATE WATERS.

FABRIC CHECK DAM

DITCH WITH SIDE SLOPES FLATTER THAN 6:1 (ALL MEDIANS) OR DEPTHS LESS THAN 36"

DATE	DEPARTMENT OF TRANSPORTATION STATE OF GEORGIA	
REVISION	CONSTRUCTION DETAILS TEMPORARY SILT FENCE FABRIC CHECK DAM	
	NO SCALE	JANUARY 2011
BY		NUMBER D-24D (SHEET 4 OF 4)

56-006