STATE	PROJECT NUMBER	SHEET NO.	TOTAL SHEETS
GA	CSNHS-0000-00(535)	191	266

DEPARTMENT OF TRANSPORTATION
STATE OF GEORGIA

VOID

EROSION, SEDIMENTATION, & POLLUTION CONTROL PLAN

INTERSECTION IMPROVEMENT US 84/SR 38 AT SR 112 AND 17TH AVE

PROJECT
CSNHS-0000-00(535)

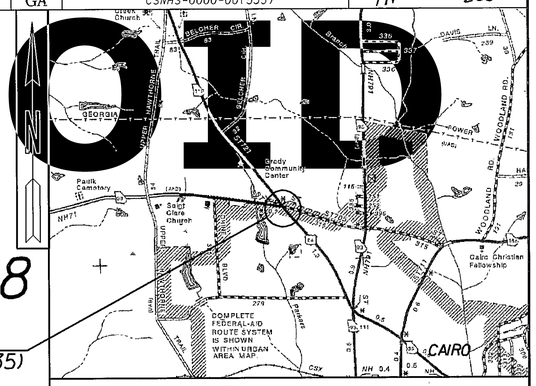

LOCATION SKETCH

FEDERAL AID PROJECT
CSNHS-0000-00(535)
GRADY COUNTY

FEDERAL ROUTE * 84
STATE ROUTE * 38 AND 112
P.I.NO. 0000535

THE DATA, TOGETHER WITH ALL OTHER INFORMATION SHOWN ON THESE PLANS OR IN ANYWAY INDICATED THEREBY, WHETHER BY DRAWINGS OR NOTES, OR IN ANY OTHER MANNER, ARE BASED UPON FIELD INVESTIGATIONS AND ARE BELIEVED TO BE INDICATIVE OF ACTUAL CONDITIONS. HOWEVER, THE SAME ARE SHOWN AS INFORMATION ONLY, ARE NOT GUARANTEED, AND DO NOT BIND THE DEPARTMENT OF TRANSPORTATION IN ANY WAY. THE ATTENTION OF BIDDER IS SPECIFICALLY DIRECTED TO SUBSECTIONS 102.04, 102.05, AND 104.03 OF THE SPECIFICATIONS.

LIMITS OF CONSTRUCTION
STA 25+00
(SR 112)

16TH LAND DISTRICT
GMD 753
LAND LOT #40

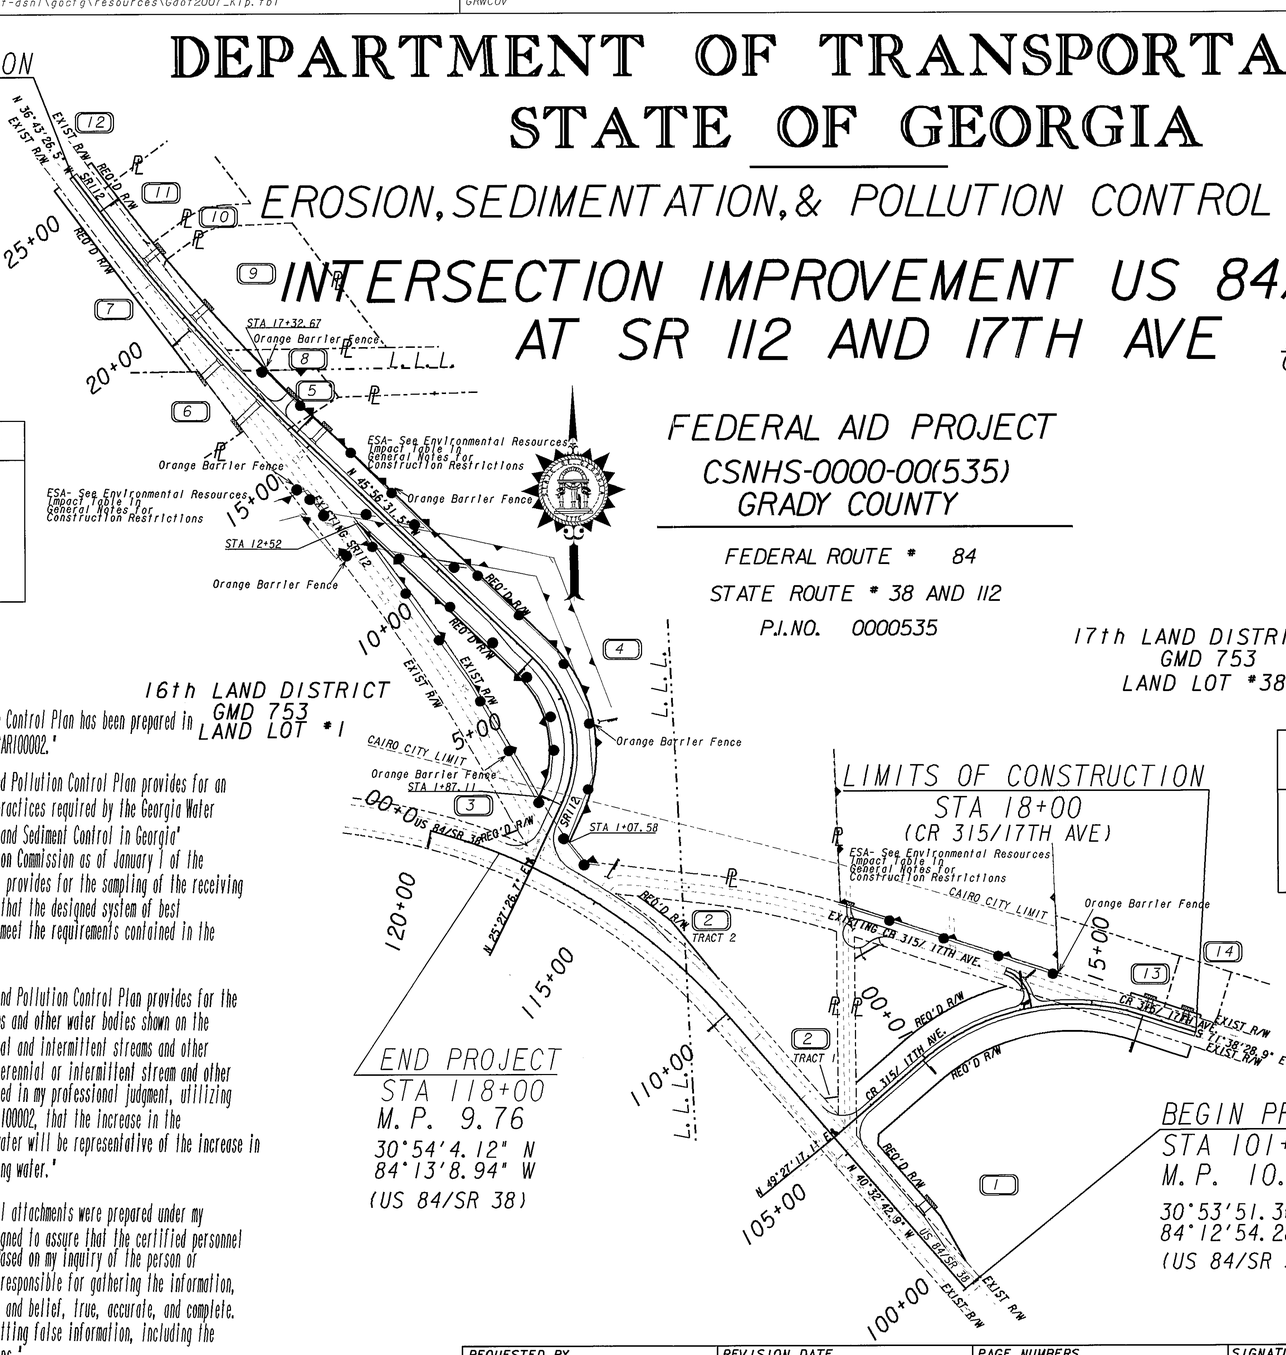

LIMITS OF CONSTRUCTION
STA 18+00
(CR 315/17TH AVE)

17th LAND DISTRICT
GMD 753
LAND LOT #381

16th LAND DISTRICT
GMD 753
LAND LOT #1

MID-POINT COORDINATES
STA 109+60
X= 483,700
Y= 329,350
GRID WEST ZONE

END PROJECT
STA 118+00
M.P. 9.76
30°54'4.12" N
84°13'8.94" W
(US 84/SR 38)

BEGIN PROJECT
STA 101+21
M.P. 10.22
30°53'51.36" N
84°12'54.28" W
(US 84/SR 38)

SCALE IN FEET
0 200 400 800

24- Hour Emergency Contact
Name:
Phone:
Address:

Updated: August 26, 2008

Certification Statements for ESPCP Cover Sheets

'I certify that this Erosion, Sedimentation and Pollution Control Plan has been prepared in accordance with Part IV, of the General NPDES Permit No. GAR100002.'

'I certify that the permittee's Erosion, Sedimentation and Pollution Control Plan provides for an appropriate and comprehensive system of best management practices required by the Georgia Water Quality Control Act and the document 'Manual for Erosion and Sediment Control in Georgia' (Manual) published by the State Soil and Water Conservation Commission as of January 1 of the year in which the land disturbing activity was permitted, provides for the sampling of the receiving water(s) or the sampling of the storm water outfalls and that the designed system of best management practices and sampling methods is expected to meet the requirements contained in the General NPDES Permit No. GAR100002.'

'I certify that the permittee's Erosion, Sedimentation and Pollution Control Plan provides for the monitoring of: (a) all perennial and intermittent streams and other water bodies shown on the USGS topographic map and all other field verified perennial and intermittent streams and other water bodies, or (b) where any such specific identified perennial or intermittent stream and other water body is not proposed to be sampled, I have determined in my professional judgment, utilizing the factors required in the General NPDES Permit No. GAR 100002, that the increase in the turbidity of each specific identified sampled receiving water will be representative of the increase in the turbidity of a specific identified un-sampled receiving water.'

'I certify under penalty of law that this document and all attachments were prepared under my direction or supervision in accordance with a system designed to assure that the certified personnel properly gather and evaluate the information submitted. Based on my inquiry of the person or persons who manage the system, or those persons directly responsible for gathering the information, the information submitted is, to the best of my knowledge and belief, true, accurate, and complete. I am aware that there are significant penalties for submitting false information, including the possibility of fine and imprisonment for knowing violations.'

'I certify under penalty of law that this plan was prepared after a site visit to the location described herein by myself or my authorized agent, under my supervision.'

DESIGN PROFESSIONAL 7-DAY VISIT CERTIFICATION

DATE OF _____
I Certify the site was in compliance with the ES&PC Plan on the date of inspection

GSWCC LEVEL II DESIGN PROFESSIONAL CERTIFICATION #

Inspection revealed the following discrepancies from the ES&PC Plan.

These decencies must be addressed immediately and a re-inspection scheduled. Work shall not proceed the site until Design Professional Certification is obtained.

GEORGIA REGISTERED NO. 21402 PROFESSIONAL ENGINEER GERALD MARTIN ROSS

PREPARED BY: Dennis L. Cook
DESIGN ENGINEER 2 DATE

Signature

Gerald M. Ross, P.E. GSWCC LEVEL II Certification #0000044443

REQUESTED BY	REVISION DATE	PAGE NUMBERS	SIGNATURE	GSWCC LEVEL II CERTIFICATION #	PLANS COMPLETED 4-29-2011

CSNHS-0000-00(535) GRADY COUNTY

3/17/2007