2/7/2012 decook	Tue Feb 07 08:50:15 2012	\\gdot-dsn1\gocfg\resources\Gdot2007_K1p.tbl	C:\dgn\000535 Grady\0000535ED01.dgn	STATE	PROJECT NUMBER	SHEET NO.	TOTAL SHEETS
				GA	CSNHS-0000-00(535)	201	266

VOID

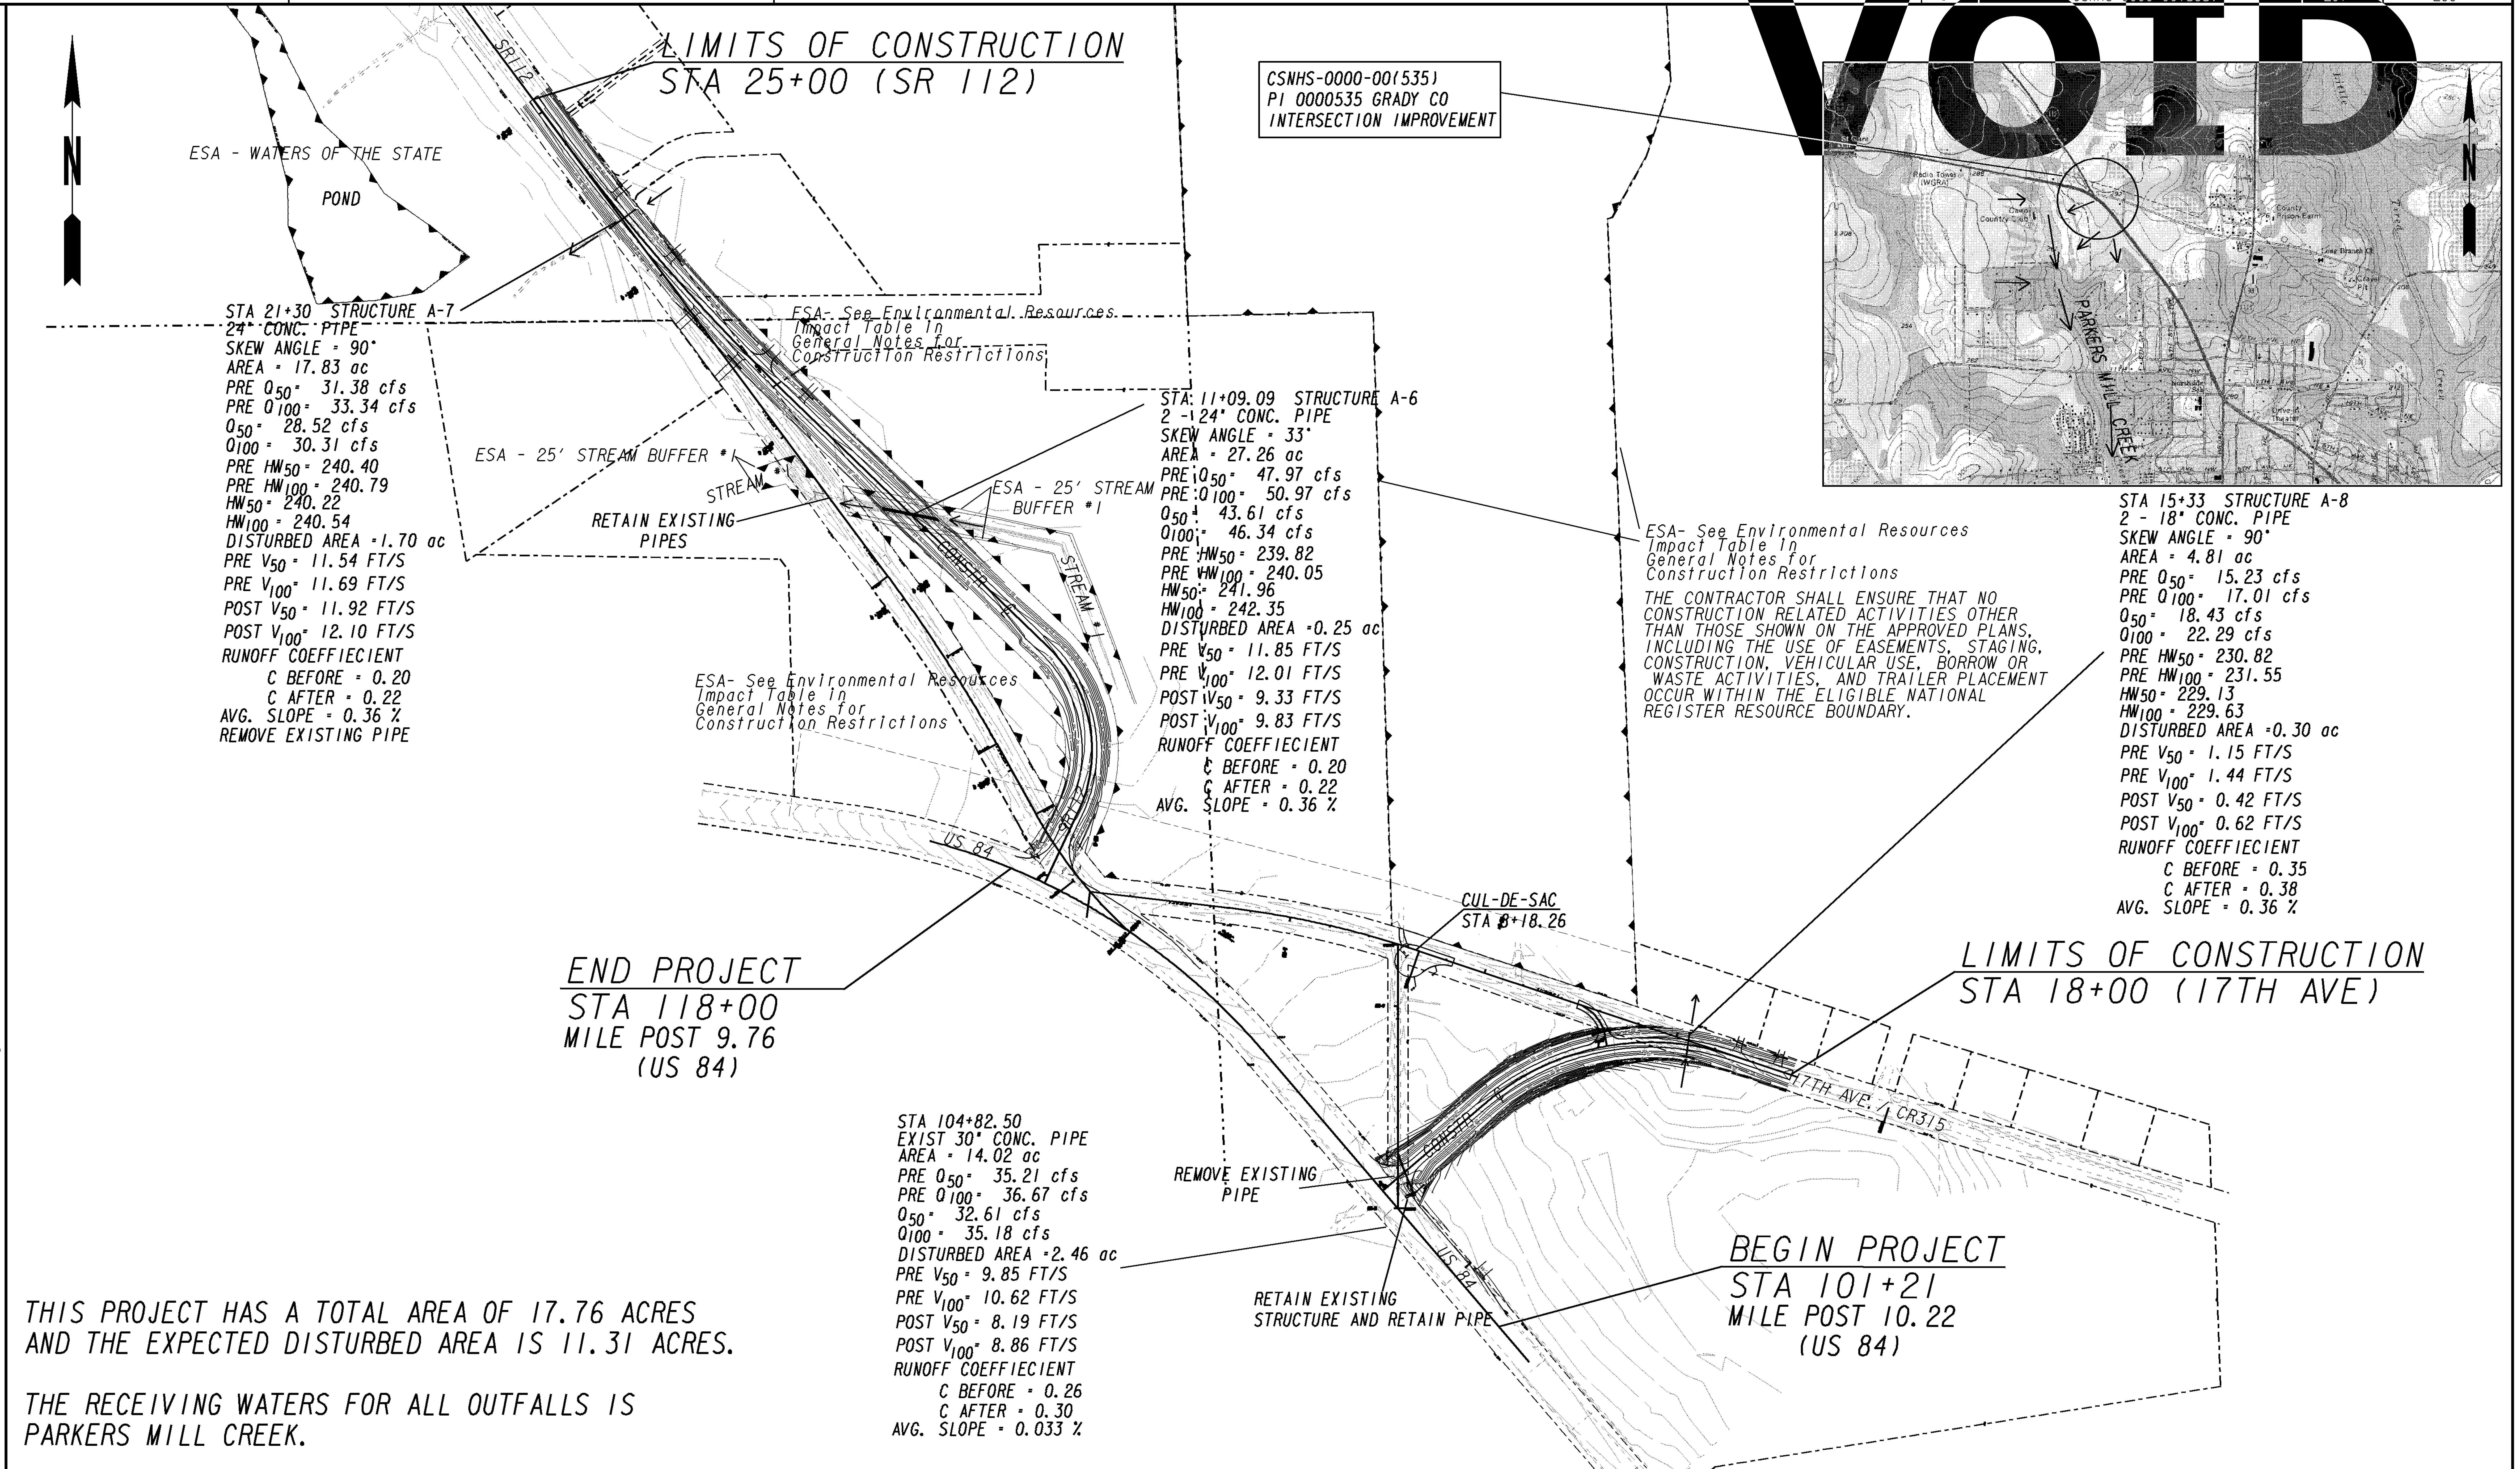

THIS PROJECT HAS A TOTAL AREA OF 17.76 ACRES AND THE EXPECTED DISTURBED AREA IS 11.31 ACRES.

THE RECEIVING WATERS FOR ALL OUTFALLS IS PARKERS MILL CREEK.

GEORGIA DEPARTMENT OF TRANSPORTATION

SCALE IN FEET: 0 200 400 800

REVISION DATES

STATE OF GEORGIA
DEPARTMENT OF TRANSPORTATION

OFFICE: DISTRICT 4 DESIGN

EROSION CONTROL DRAINAGE AREA MAP

DRAWING No. 53-001

3/1/2007 GPLN