2/7/2012 Tue Feb 07 08:49:16 2012	\\gdot-dsn1\gocfg\resources\Gdot2007_Klp.tbl	C:\dgn\000535 Grady\0000535ER07.dgn	STATE	PROJECT NUMBER	SHEET NO.	TOTAL SHEETS
decook			GA	CSNHS-0000-00(535)	208	266

VOID

16TH LAND DISTRICT
GMD 753
LAND LOT 140

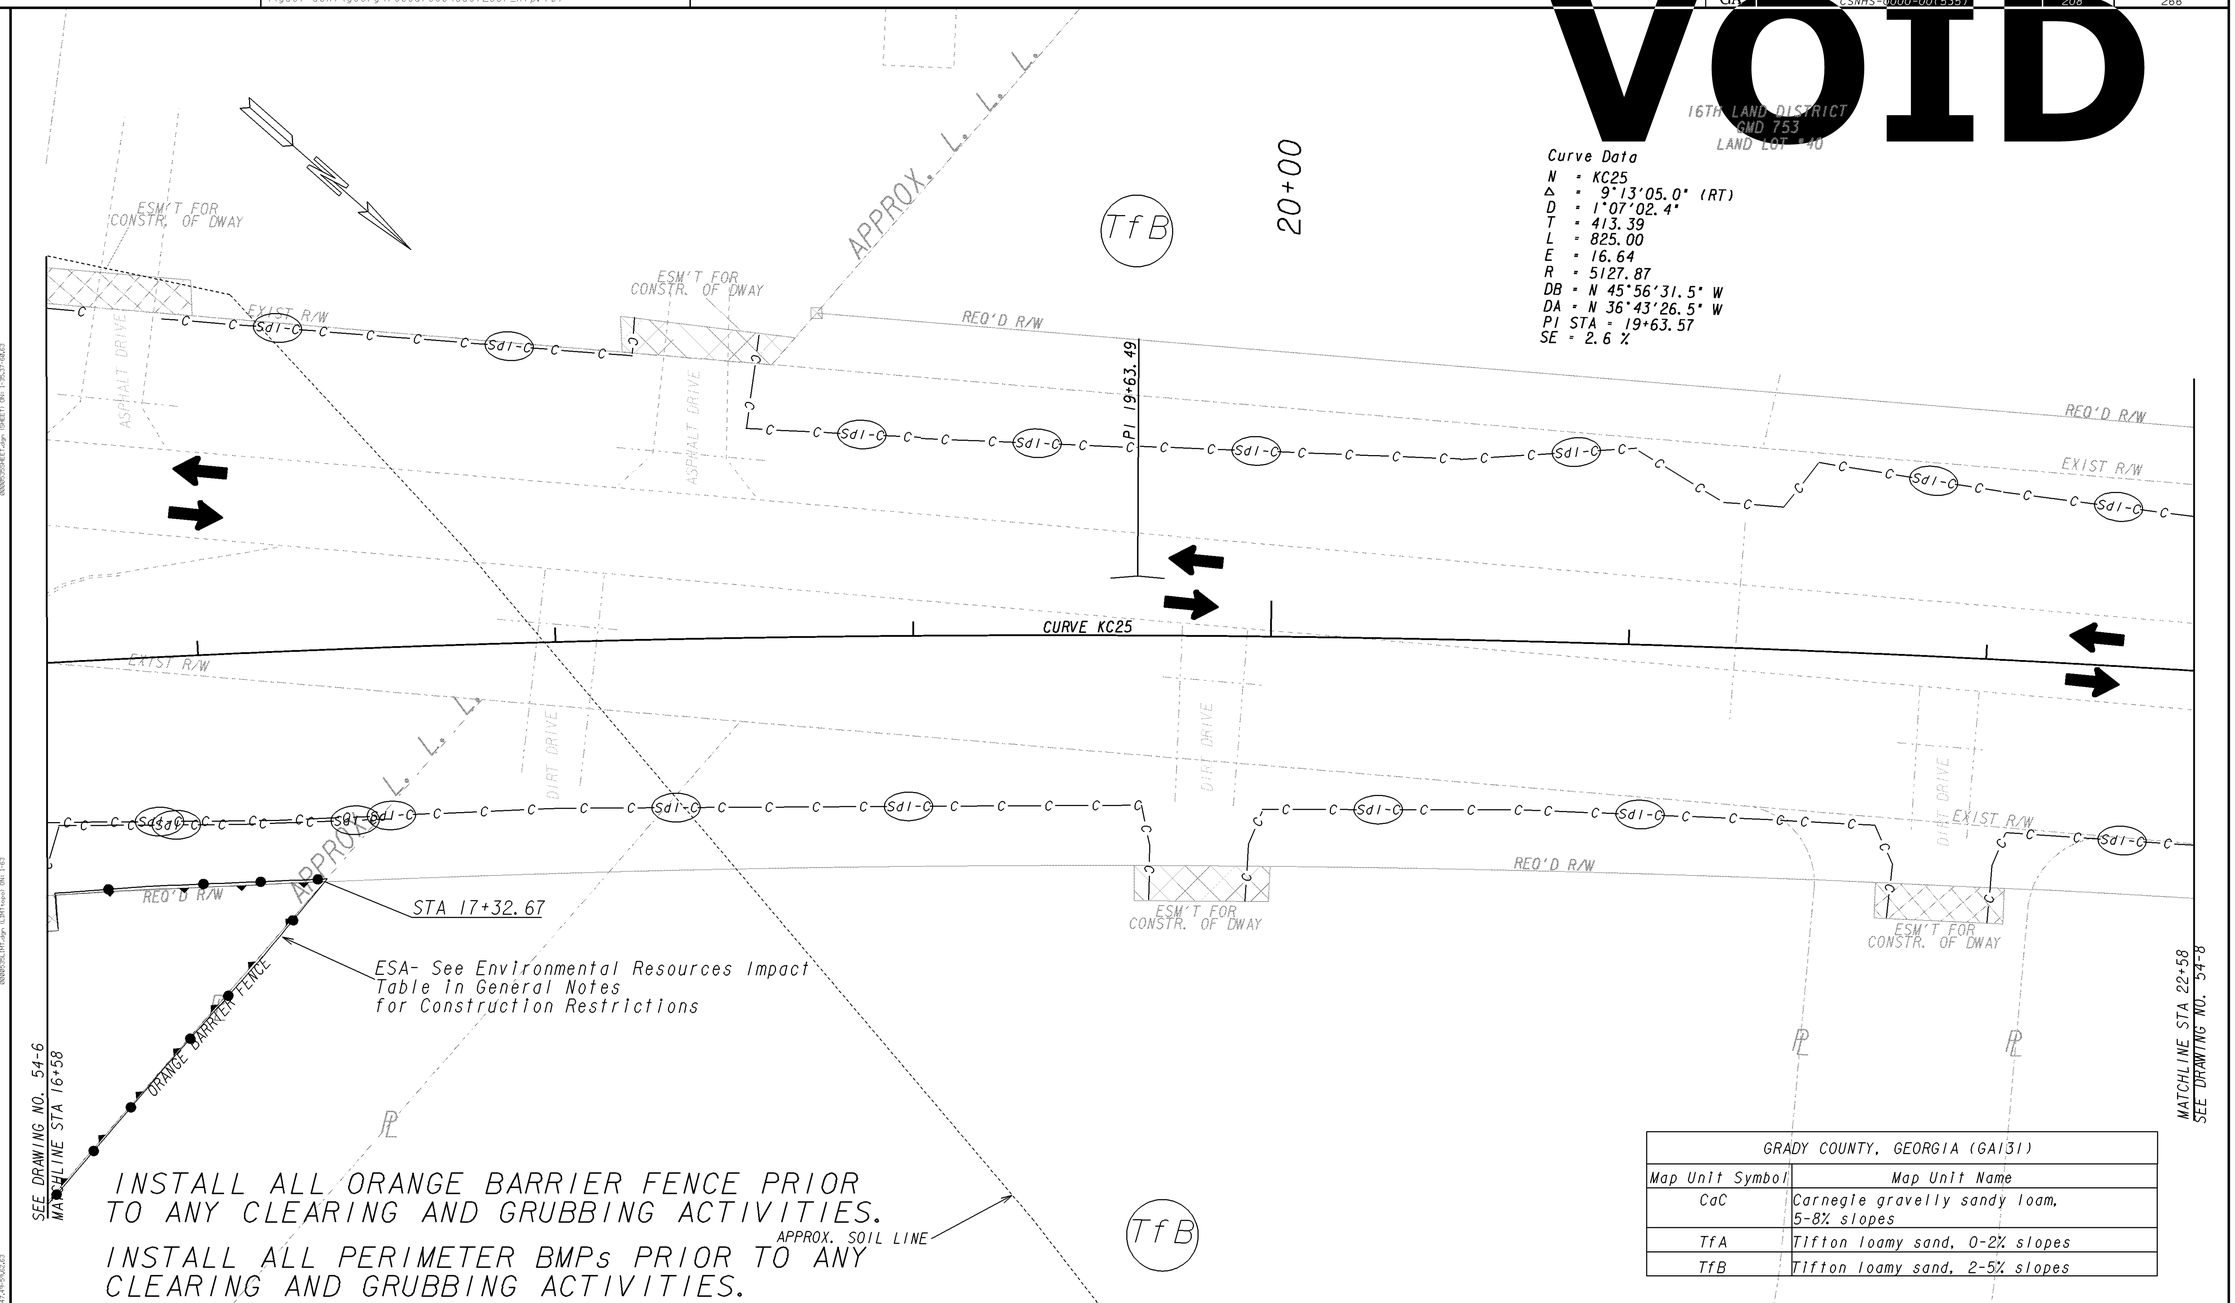

Curve Data

N = KC25
Δ = 9°13'05.0" (RT)
D = 1°07'02.4"
T = 413.39
L = 825.00
E = 16.64
R = 5127.87
DB = N 45°56'31.5" W
DA = N 36°43'26.5" W
PI STA = 19+63.57
SE = 2.6 %

GRADY COUNTY, GEORGIA (GA131)	
Map Unit Symbol	Map Unit Name
CaC	Carnegie gravelly sandy loam, 5-8% slopes
TfA	Tifton loamy sand, 0-2% slopes
TfB	Tifton loamy sand, 2-5% slopes

PROPERTY AND EXISTING R/W LINE
REQUIRED R/W LINE
CONSTRUCTION LIMITS
EASEMENT FOR CONSTR & MAINTENANCE OF SLOPES
EASEMENT FOR CONSTR OF SLOPES
EASEMENT FOR CONSTR OF DRIVES

BEGIN LIMIT OF ACCESS.....BLA
END LIMIT OF ACCESS.....ELA
LIMIT OF ACCESS
REQ'D R/W & LIMIT OF ACCESS

GEORGIA
DEPARTMENT OF TRANSPORTATION

SCALE IN FEET
0 20 40 80

REVISION DATES

STATE OF GEORGIA
DEPARTMENT OF TRANSPORTATION
OFFICE: DISTRICT 4 DESIGN

BMP LOCATION DETAILS

STAGE 1

DRAWING NO. 54-007

3/1/2007 GPLN