GRADY COUNTY, GEORGIA (GA131)	
Map Unit Symbol	Map Unit Name
CaC	Carnegie gravelly sandy loam, 5-8% slopes
TfA	Tifton loamy sand, 0-2% slopes
TfB	Tifton loamy sand, 2-5% slopes

16th LAND DISTRICT
GMD 753
LAND LOT #1

MAINTAIN ALL EXISTING BMPS.

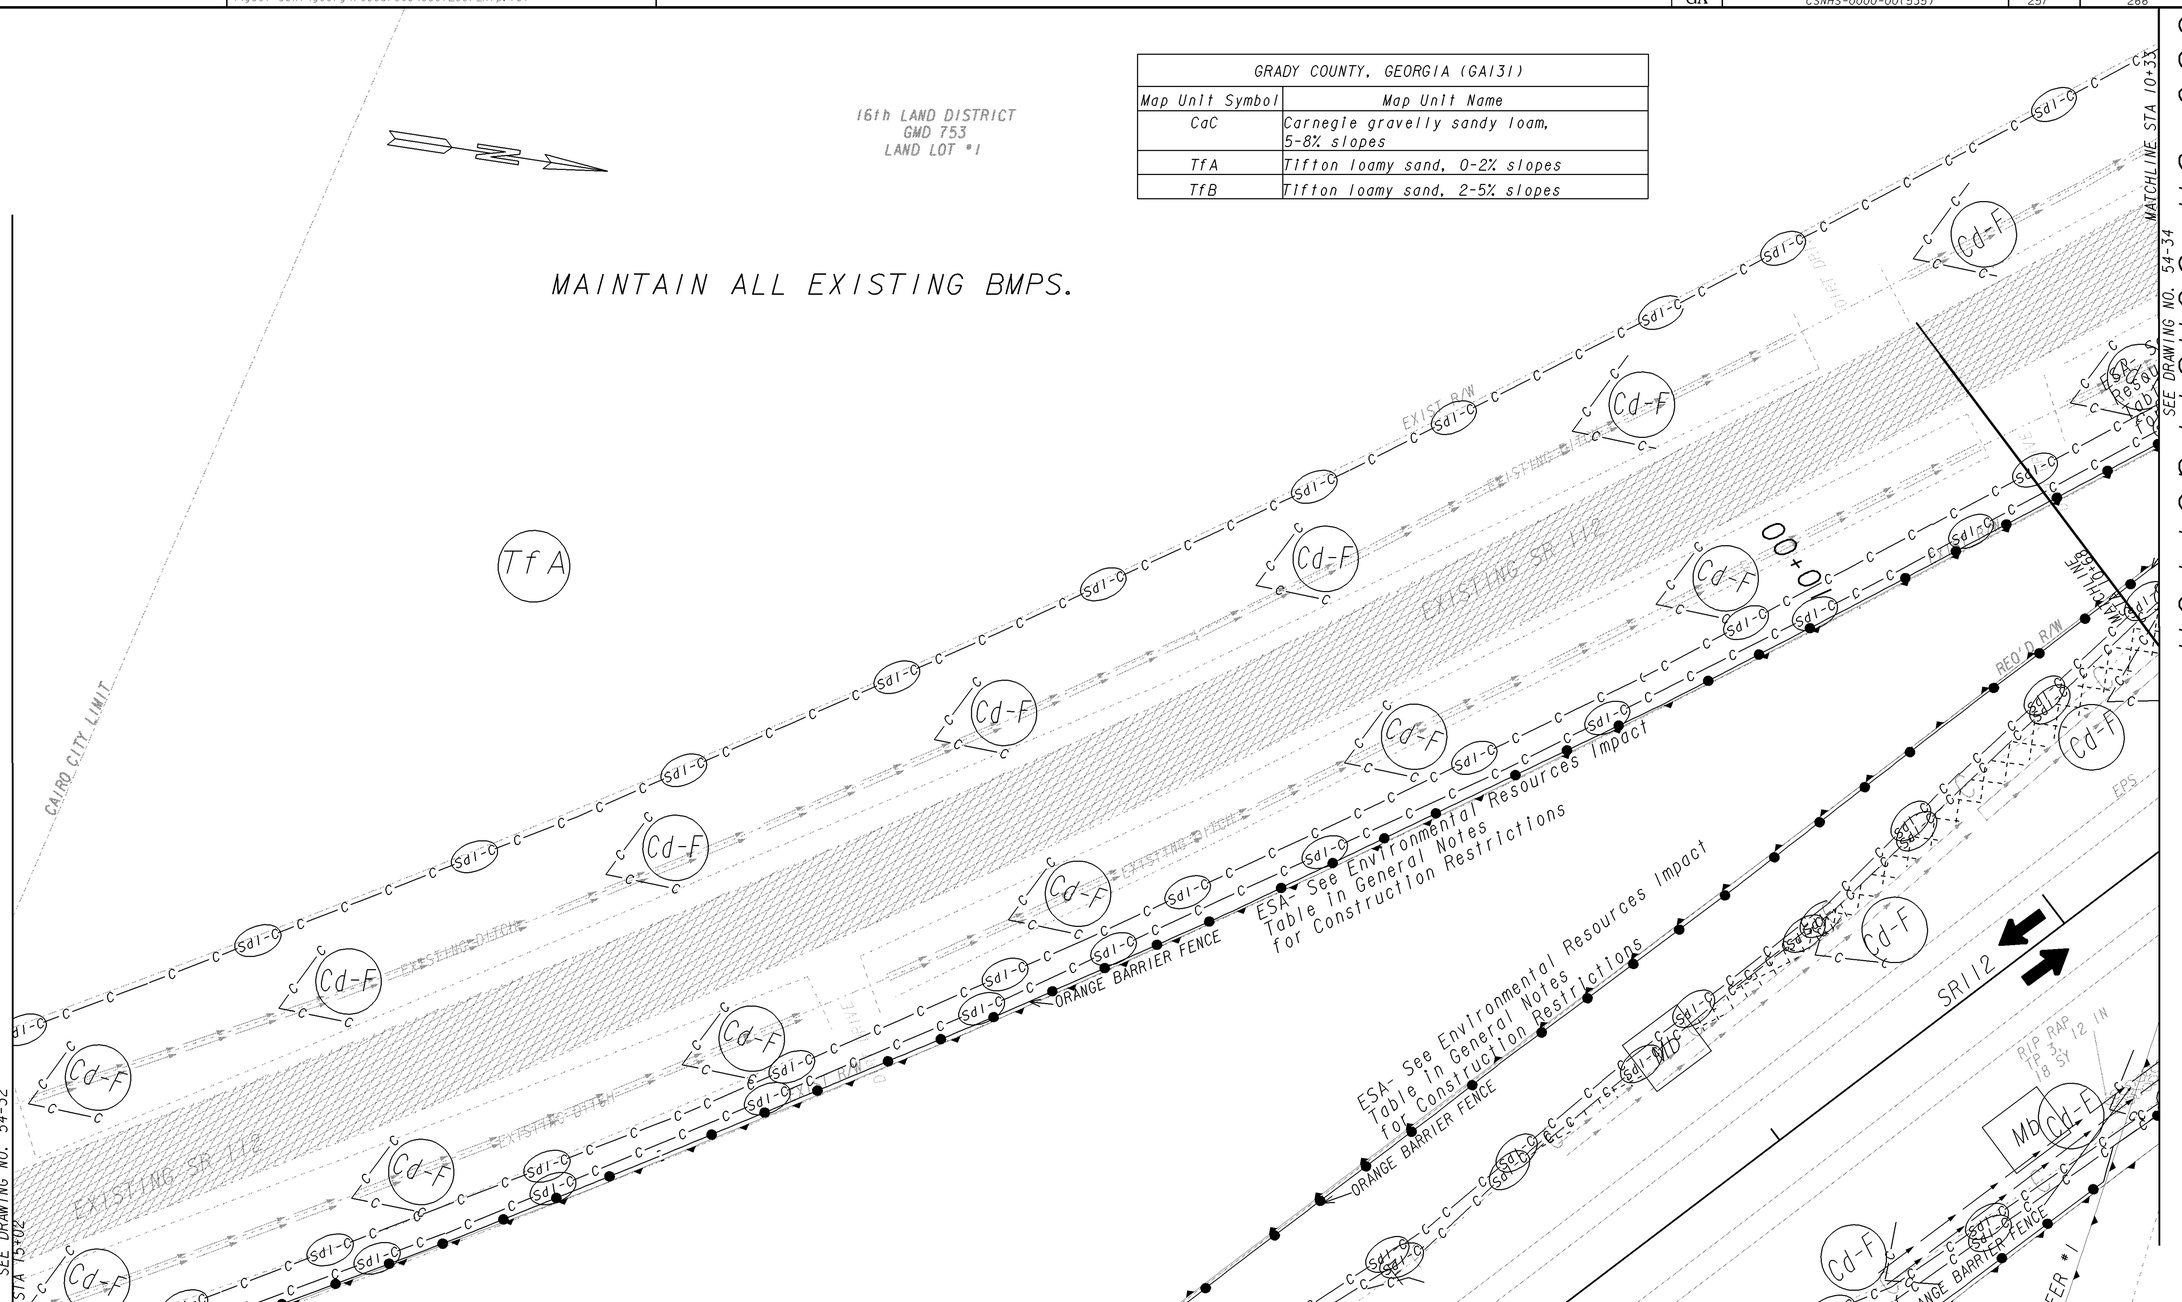

PROPERTY AND EXISTING R/W LINE	
REQUIRED R/W LINE	
CONSTRUCTION LIMITS	C F
EASEMENT FOR CONSTR & MAINTENANCE OF SLOPES	
EASEMENT FOR CONSTR OF SLOPES	
EASEMENT FOR CONSTR OF DRIVES	

BEGIN LIMIT OF ACCESS	BLA
END LIMIT OF ACCESS	ELA
LIMIT OF ACCESS	
REQ'D R/W & LIMIT OF ACCESS	
PAVEMENT REMOVAL	

GEORGIA
DEPARTMENT OF TRANSPORTATION

SCALE IN FEET
0 20 40 80

REVISION DATES
5-24-12
6-22-12
7-30-12

STATE OF GEORGIA
DEPARTMENT OF TRANSPORTATION
OFFICE: DISTRICT 4 DESIGN

BMP LOCATION DETAILS

STAGE 3

DRAWING NO. 54-056

3/1/2007 GPLN

Use On Construction