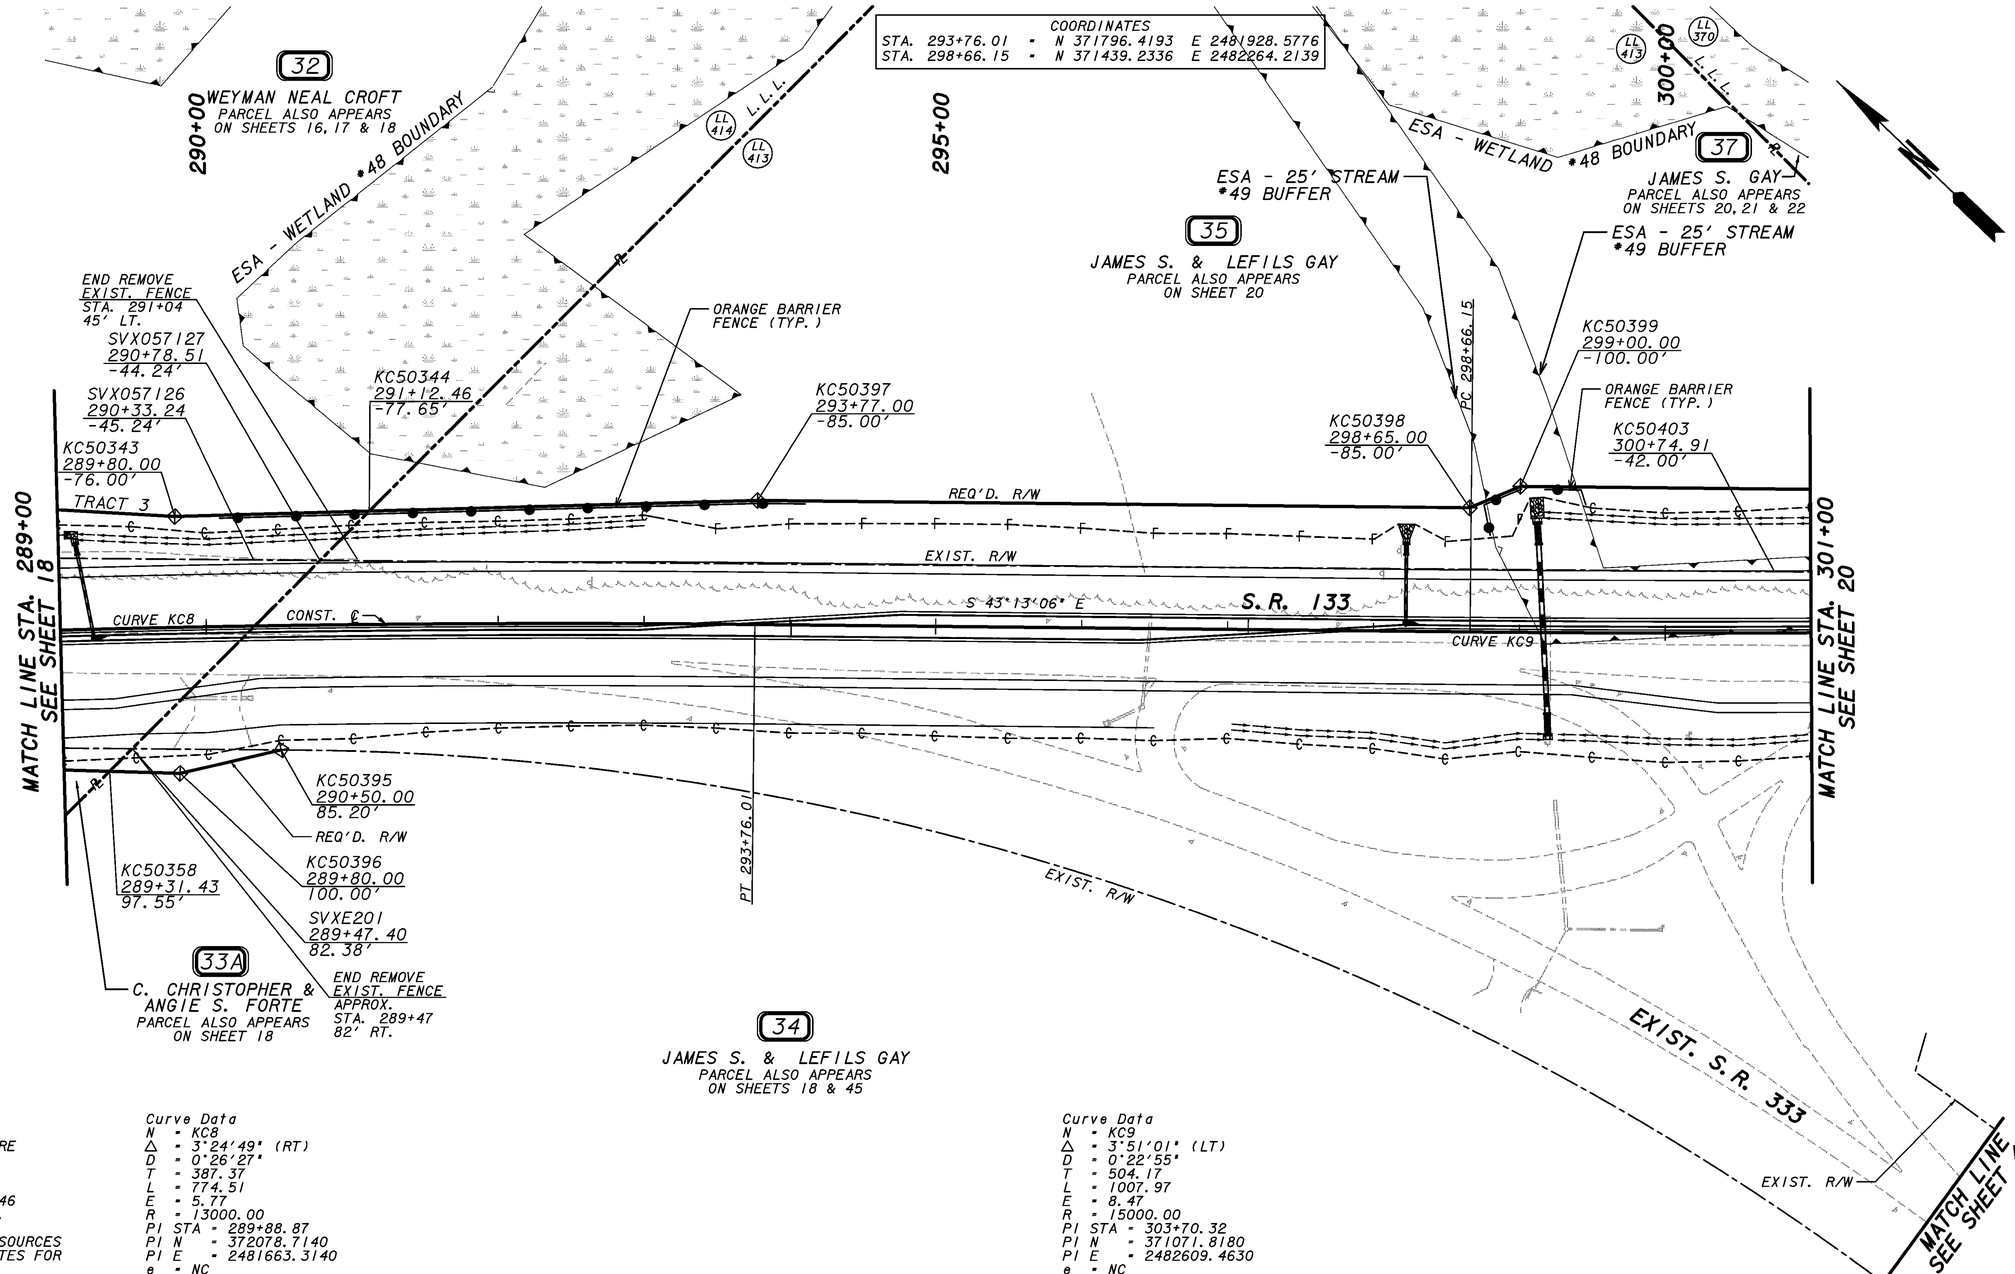

NOTE:
ALL STATIONS AND OFFSETS ARE TAKEN FROM S.R. 133 UNLESS OTHERWISE NOTED.

REFER TO TABLES ON SHEETS 46 TO 64 FOR R/W REQUIREMENTS.

ESA - SEE ENVIRONMENTAL RESOURCES IMPACT TABLE IN GENERAL NOTES FOR CONSTRUCTION RESTRICTIONS.

Curve Data
N - KC8
Δ - 3°24'49" (RT)
D - 0°26'27"
T - 387.37
L - 774.51
E - 5.77
R - 13000.00
PI STA - 289+88.87
PI N - 372078.7140
PI E - 2481663.3140
e - NC

Curve Data
N - KC9
Δ - 3°51'01" (LT)
D - 0°22'55"
T - 504.17
L - 1007.97
E - 8.47
R - 15000.00
PI STA - 303+70.32
PI N - 371071.8180
PI E - 2482609.4630
e - NC

ESA BOUNDARY - HISTORY, WETLAND, STREAM

PROPERTY AND EXISTING R/W LINE
REQUIRED R/W LINE
CONSTRUCTION LIMITS
EASEMENT FOR CONSTR & MAINTENANCE OF SLOPES
EASEMENT FOR CONSTR OF SLOPES
EASEMENT FOR CONSTR OF DRIVES

BEGIN LIMIT OF ACCESS.....BLA
END LIMIT OF ACCESS.....ELA
LIMIT OF ACCESS
REQ'D R/W & LIMIT OF ACCESS

50 0 50 100 150FT.
SCALE: 1" = 50'

DATE	REVISIONS	DATE	REVISIONS
11/16/2011	REVISED OWNER NAMES PARCEL 32		
03/21/2012	SUBDIVIDED PARCEL 33; REVISED BOUNDARY AND R/W PARCEL 34		
04/25/2012	REVISED LAND LOT LINES		

STATE OF GEORGIA
DEPARTMENT OF TRANSPORTATION

RIGHT OF WAY MAP

PROJECT NO: STP00-0000-00(545)
COUNTY: BROOKS
LAND LOT NO: 413, 414
LAND DISTRICT: 12
GMD 1571
DATE 05-06-11 SH 19 OF 64